Source data © State of Queensland (Department of Resources).

PROPOSED INFRASTRUCTURE

- PROJECT DISTURBANCE FOOTPRINT - DA2 (GRC)
- PROPOSED OVERHEAD TRANSMISSION LINE ROUTE
- PROPOSED OVERHEAD TRANSMISSION LINE EASEMENT (60m)
- PROPOSED MONOPOLE LOCATIONS
- PROPOSED ACCESS TRACKS
- SWITCHYARD (OPTION A), INCLUDING ASSET PROTECTION ZONE AND CUT-IN AREA
- SWITCHYARD (OPTION B), INCLUDING ASSET PROTECTION ZONE AND CUT-IN AREA
- SWITCHYARD DETAIL (SEE 05031-RES-SUB-DR-EE-001)

EXISTING INFRASTRUCTURE

- POWERLINK CALVALE TO WURDONG 275kV OVERHEAD TRANSMISSION LINE
- EXISTING PYLONS
- MOURA RAILWAY

WATERWAY BARRIER WORKS

- LOW
- MAJOR
- POWER LINE EASEMENT (EXISTING)
- CADASTRAL BOUNDARIES
- CONTOURS - 5 METRES

N

Note: Drawing based on 05031-RES-MAP-DR-TE-005 (revision 2).
Switchyard detail shown on 05031-RES-SUB-DR-EE-001.

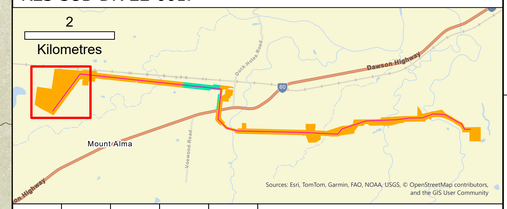

ISSUE	DRAWN	DATE	APPD	DATE	REVISION NOTES
2	SP	12/6/26	LM	15/06/26	ADD SWITCHYARD DETAIL
1	SP	5/6/26	LM	9/6/26	FIRST ISSUE

LAYOUT DRAWING	N/A	LAYOUT NO.	N/A
DRAWING NUMBER	05031-RES-MAP-DR-TE-009		
COORDS	GDA 1994 MGA Zone 56		
PURPOSE	PLANNING		
SCALE	1:1,500	ORIGINAL PLOT SIZE	A0
PROJECT TITLE	WOODERSON SOLAR FARM		
DRAWING TITLE	TOPOGRAPHIC PLANS - DA2 & DA3		

THIS DRAWING IS THE PROPERTY OF CENTRAL QUEENSLAND POWER DEVELOPMENT CO PTY LIMITED AND NO REPRODUCTION MAY BE MADE IN WHOLE OR IN PART WITHOUT PERMISSION

CQP
CENTRAL QUEENSLAND POWER

0 100 200 400 Metres

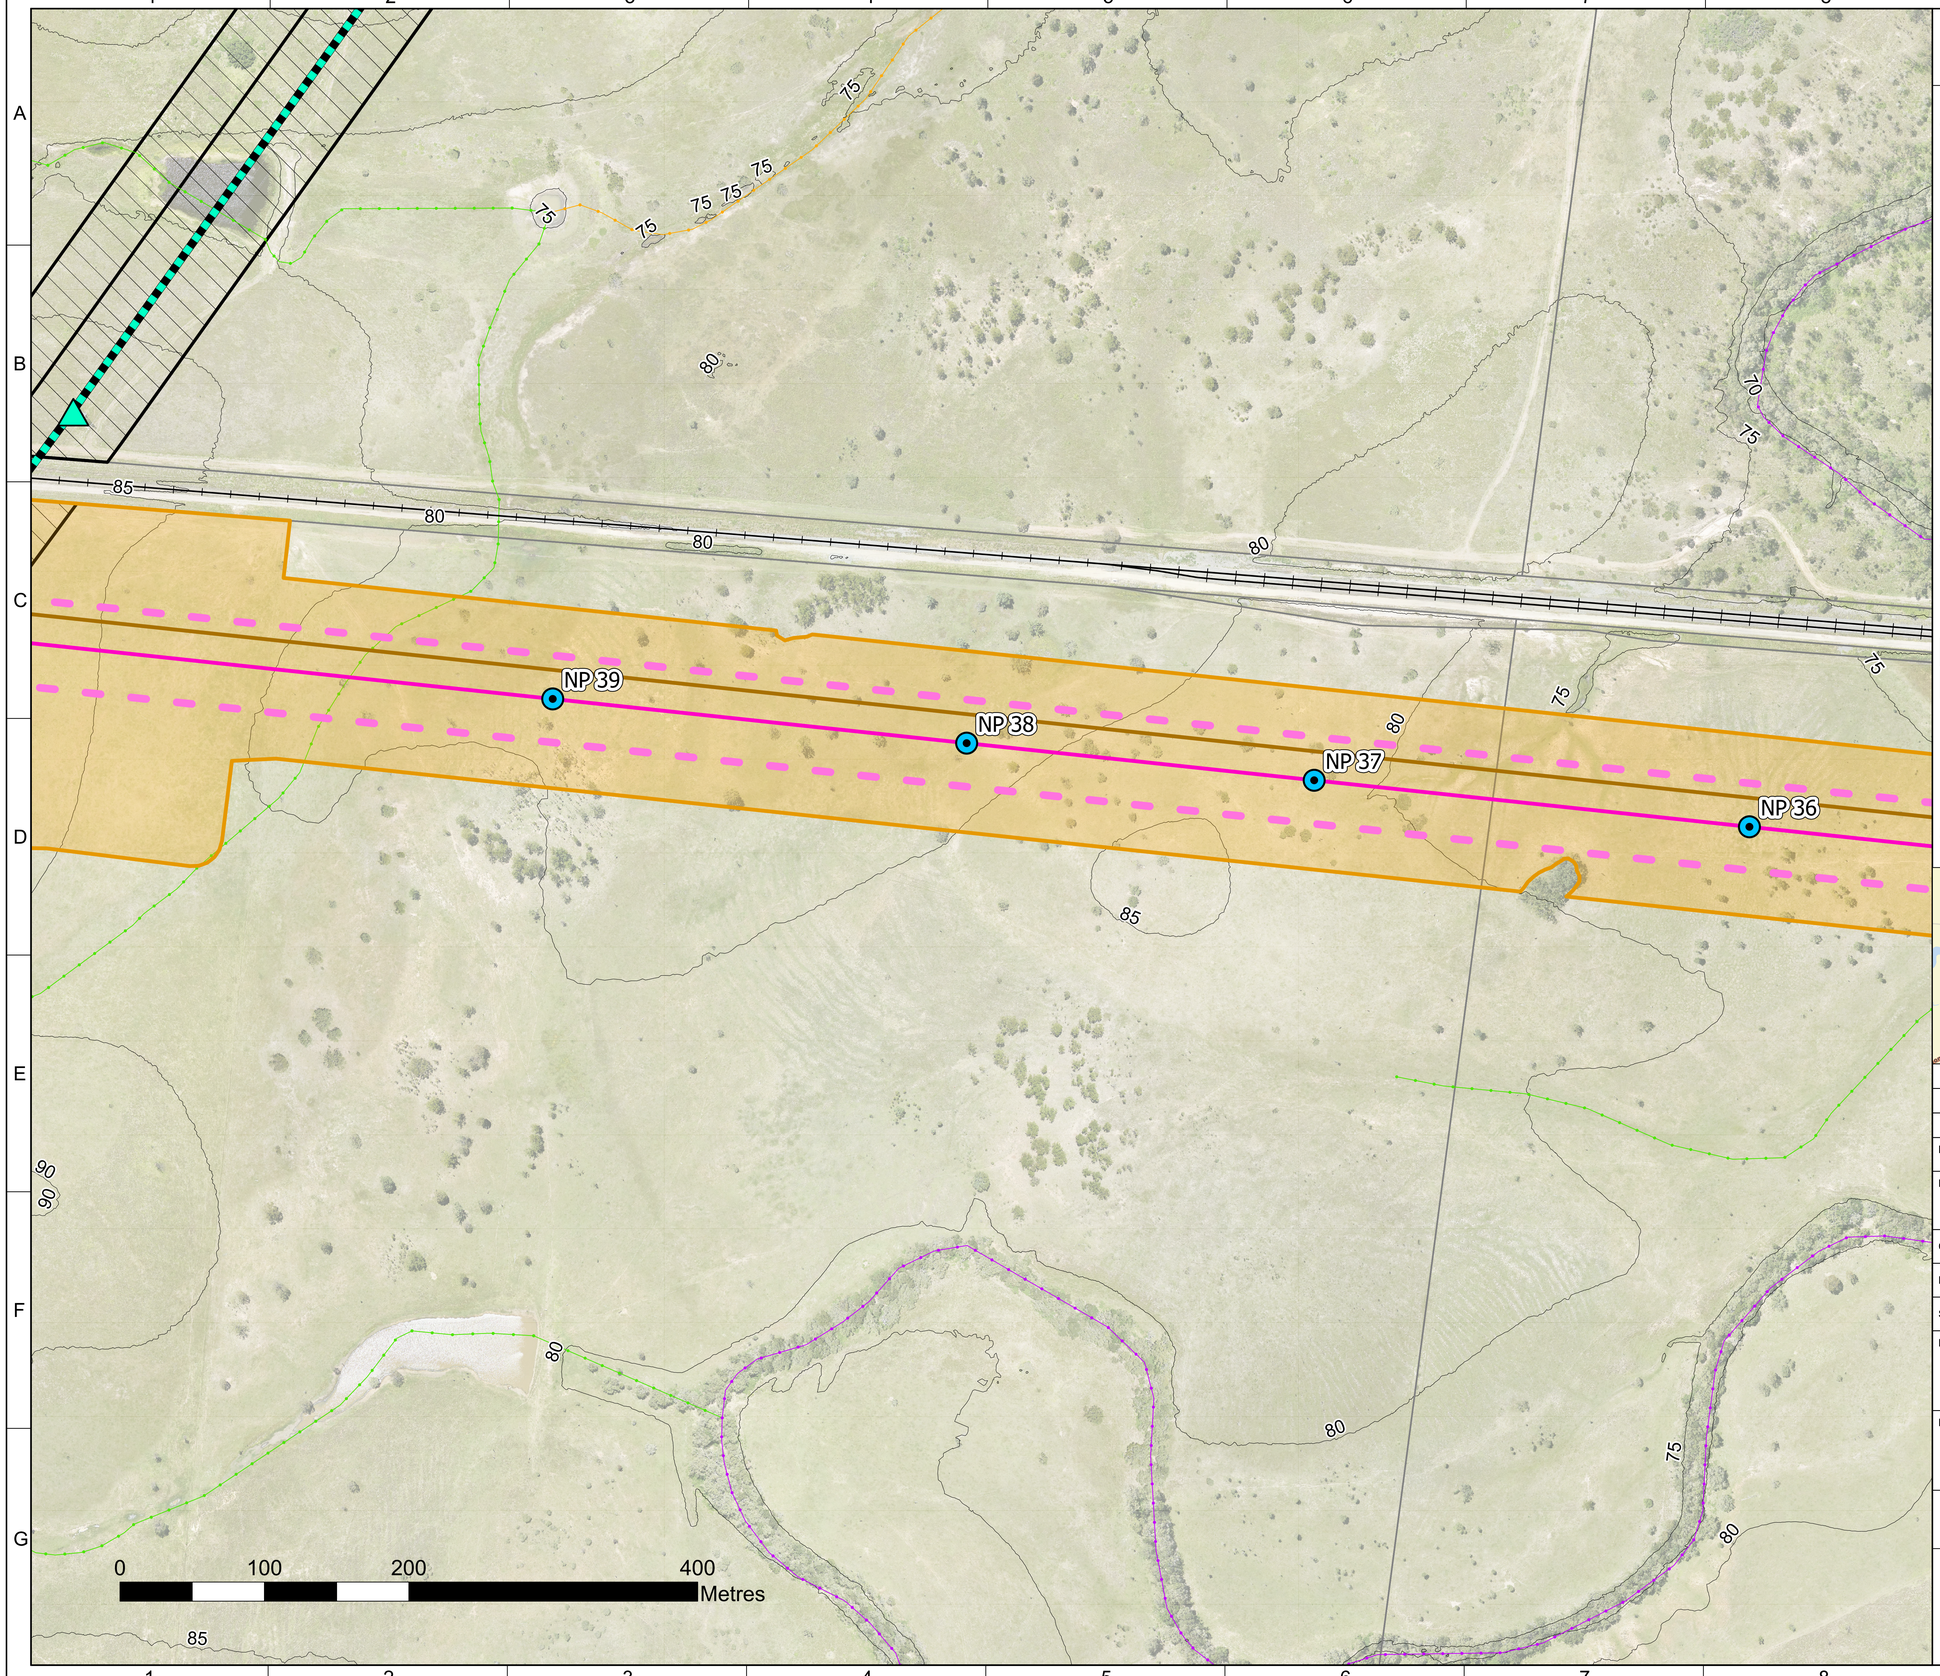

Source data © State of Queensland (Department of Resources).

PROPOSED INFRASTRUCTURE

- PROJECT DISTURBANCE FOOTPRINT - DA2 (GRC)
- PROPOSED OVERHEAD TRANSMISSION LINE ROUTE
- PROPOSED OVERHEAD TRANSMISSION LINE EASEMENT (60m)
- PROPOSED MONOPOLE LOCATIONS
- PROPOSED ACCESS TRACKS

EXISTING INFRASTRUCTURE

- POWERLINK CALVALE TO WURDONG 275kV OVERHEAD TRANSMISSION LINE
- EXISTING PYLONS
- MOURA RAILWAY

WATERWAY BARRIER WORKS

- LOW
- MODERATE
- MAJOR
- POWER LINE EASEMENT (EXISTING)
- CADASTRAL BOUNDARIES
- CONTOURS - 5 METRES

Note: Drawing based on 05031-RES-MAP-DR-TE-005 (revision 2).
Switchyard detail shown on 05031-RES-SUB-DR-EE-001.

N

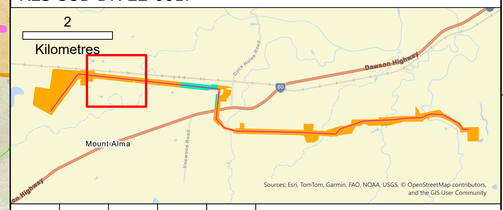

ISSUE	DRAWN	DATE	APPD	DATE	REVISION NOTES
2	SP	12/6/26	LM	15/06/26	ADD SWITCHYARD DETAIL
1	SP	5/6/26	LM	9/6/26	FIRST ISSUE

LAYOUT DRAWING	N/A	LAYOUT NO.	N/A
DRAWING NUMBER	05031-RES-MAP-DR-TE-009		
COORDS	GDA 1994 MGA Zone 56		
PURPOSE	PLANNING		
SCALE	1:1,500	ORIGINAL PLOT SIZE	A0
PROJECT TITLE	WOODERSON SOLAR FARM		
DRAWING TITLE	TOPOGRAPHIC PLANS - DA2 & DA3		

THIS DRAWING IS THE PROPERTY OF CENTRAL QUEENSLAND POWER DEVELOPMENT CO PTY LIMITED AND NO REPRODUCTION MAY BE MADE IN WHOLE OR IN PART WITHOUT PERMISSION

CQP
CENTRAL QUEENSLAND POWER

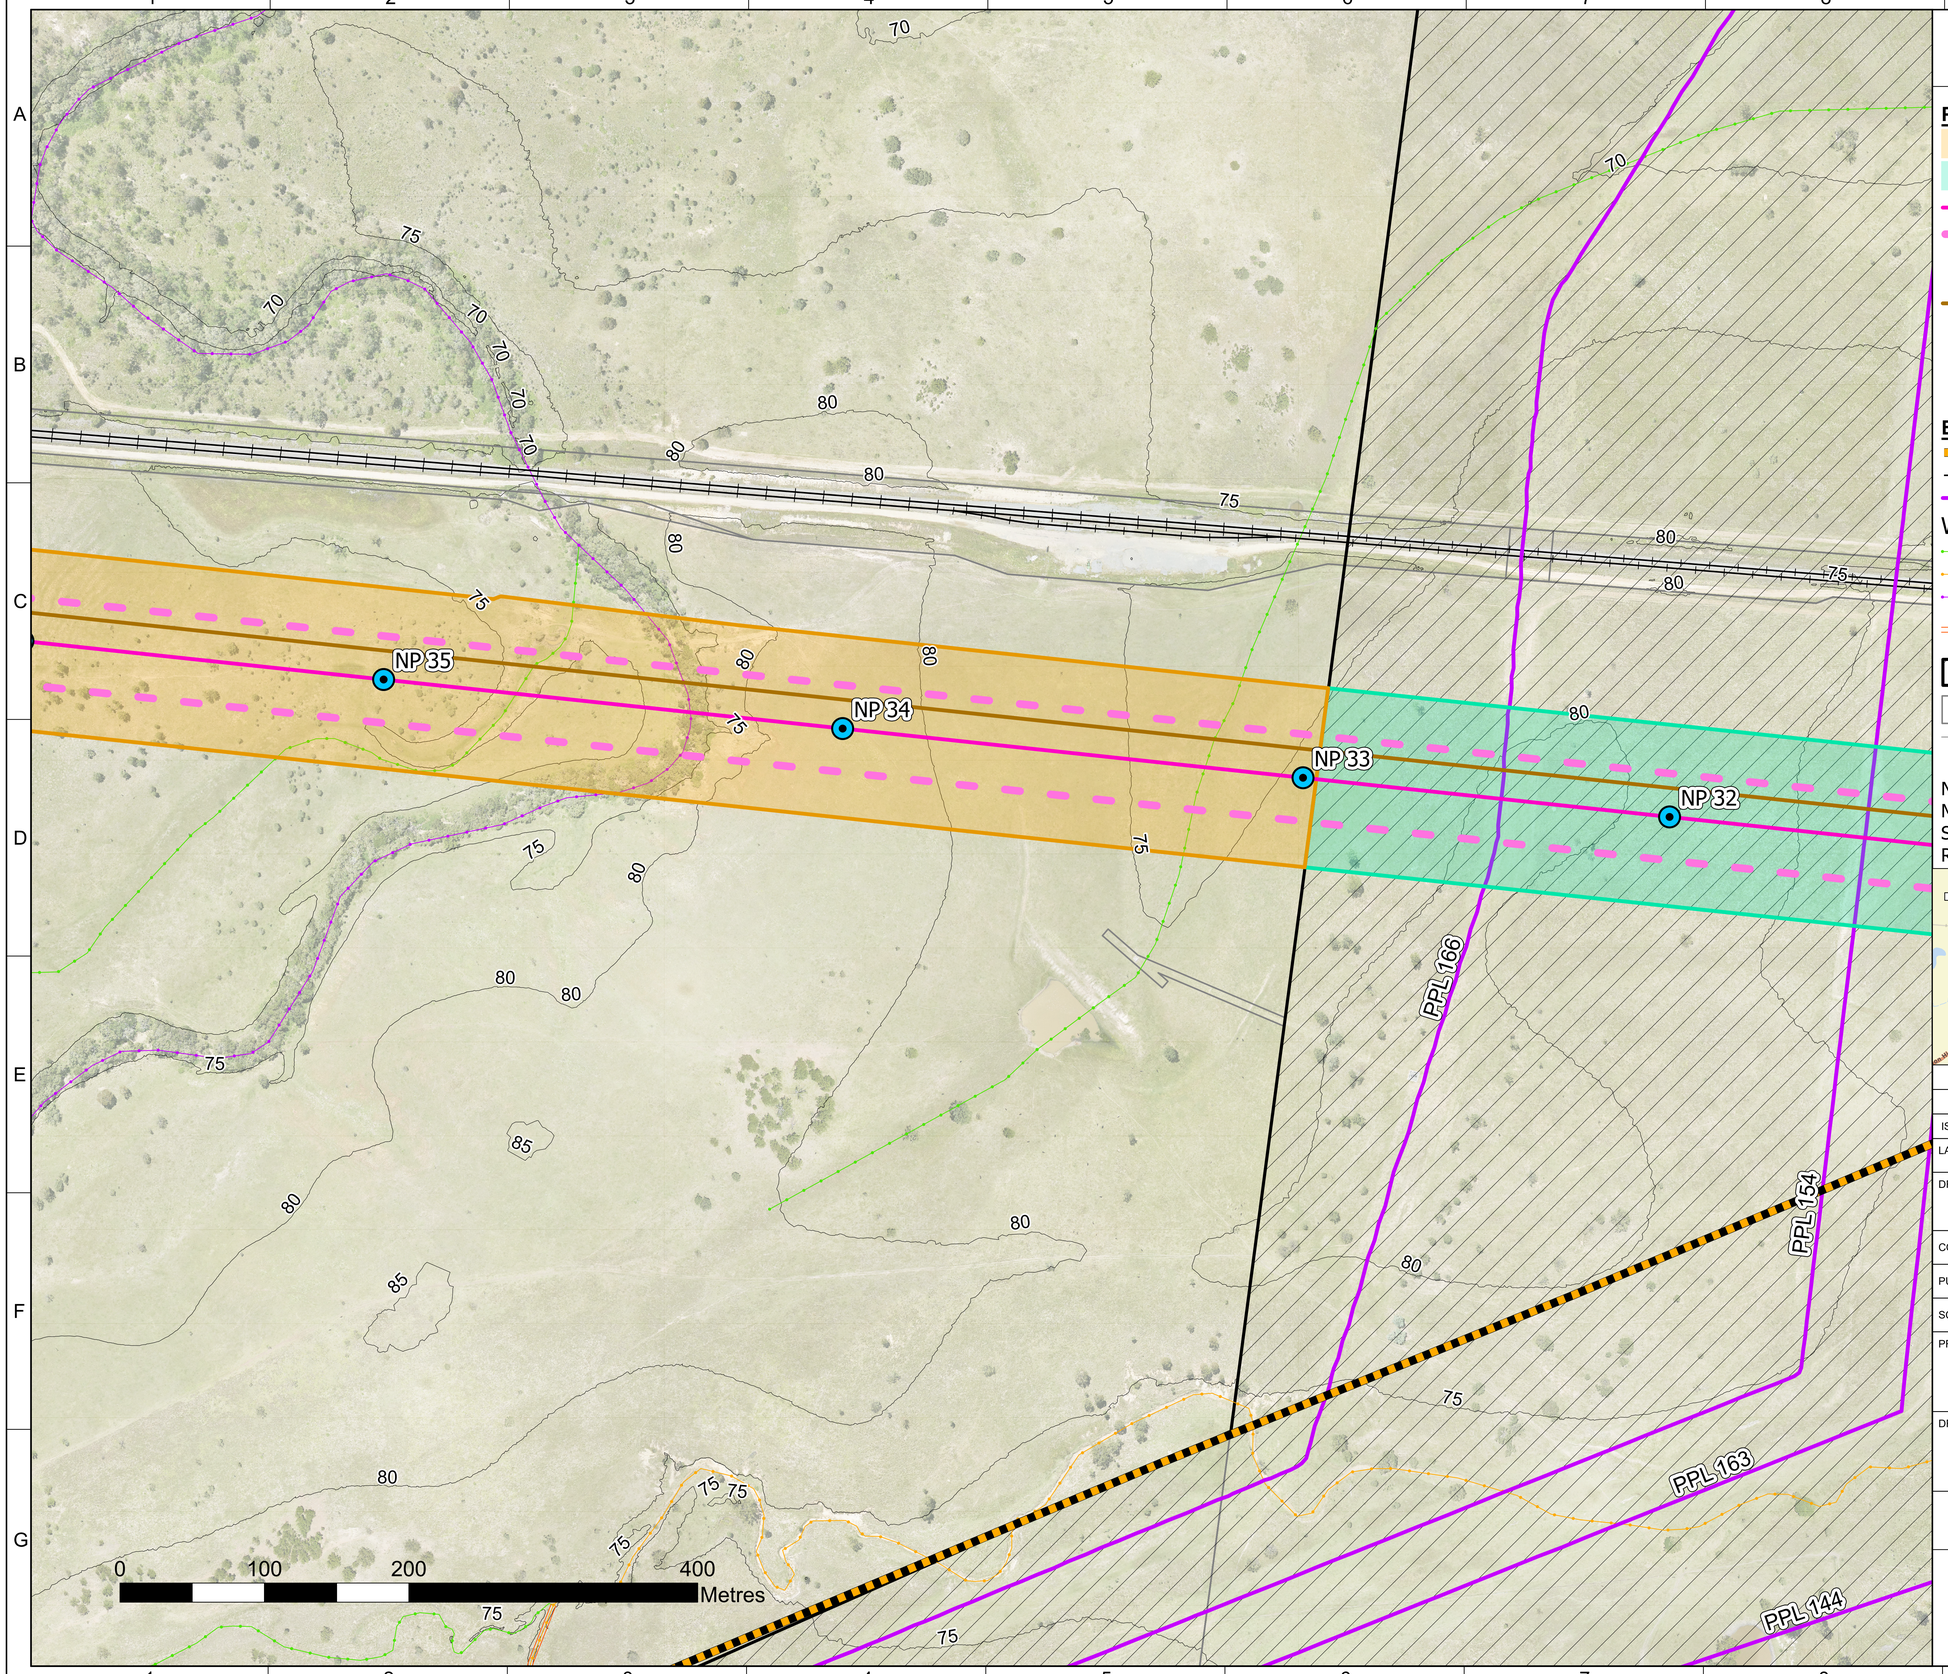

Source data © State of Queensland (Department of Resources).

PROPOSED INFRASTRUCTURE

- PROJECT DISTURBANCE FOOTPRINT - DA2 (GRC)
- PROJECT DISTURBANCE FOOTPRINT - DA3 (OCG)
- PROPOSED OVERHEAD TRANSMISSION LINE ROUTE
- PROPOSED OVERHEAD TRANSMISSION LINE EASEMENT (60m)
- PROPOSED MONOPOLE LOCATIONS
- PROPOSED ACCESS TRACKS

EXISTING INFRASTRUCTURE

- 12.7kV POWER LINE
- MOURA RAILWAY
- PETROLEUM PIPELINE LICENCE (PPL) CENTRE LINE

WATERWAY BARRIER WORKS

- LOW
- MODERATE
- MAJOR
- DRAINAGE FEATURES (FROM WATERCOURSE IDENTIFICATION MAP)
- CALLIDE INFRASTRUCTURE CORRIDOR STATE DEVELOPMENT AREA
- CADASTRAL BOUNDARIES
- CONTOURS - 5 METRES

N

Note: Drawing based on 05031-RES-MAP-DR-TE-005 (revision 2).
Switchyard detail shown on 05031-RES-SUB-DR-EE-001.

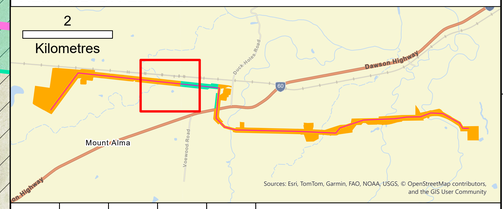

ISSUE	DRAWN	DATE	APPD	DATE	REVISION NOTES
2	SP	12/6/26	LM	15/06/26	ADD SWITCHYARD DETAIL
1	SP	5/6/26	LM	9/6/26	FIRST ISSUE

LAYOUT DRAWING	N/A	LAYOUT NO.	N/A
DRAWING NUMBER	05031-RES-MAP-DR-TE-009		
COORDS	GDA 1994 MGA Zone 56		
PURPOSE	PLANNING		
SCALE	1:1,500	ORIGINAL PLOT SIZE	A0
PROJECT TITLE	WOODERSON SOLAR FARM		
DRAWING TITLE	TOPOGRAPHIC PLANS - DA2 & DA3		

THIS DRAWING IS THE PROPERTY OF CENTRAL QUEENSLAND POWER DEVELOPMENT CO PTY LIMITED AND NO REPRODUCTION MAY BE MADE IN WHOLE OR IN PART WITHOUT PERMISSION

CQP
CENTRAL QUEENSLAND POWER

Source data © State of Queensland (Department of Resources).

PROPOSED INFRASTRUCTURE

- PROJECT DISTURBANCE FOOTPRINT - DA2 (GRC)
- PROJECT DISTURBANCE FOOTPRINT - DA3 (OCG)
- PROPOSED OVERHEAD TRANSMISSION LINE ROUTE
- PROPOSED OVERHEAD TRANSMISSION LINE EASEMENT (60m)
- PROPOSED MONOPOLE LOCATIONS
- PROPOSED ACCESS TRACKS

EXISTING INFRASTRUCTURE

- 12.7kV POWER LINE
- MOURA RAILWAY
- PETROLEUM PIPELINE LICENCE (PPL) CENTRE LINE

WATERWAY BARRIER WORKS

- LOW
- MODERATE
- CALLIDE INFRASTRUCTURE CORRIDOR STATE DEVELOPMENT AREA
- CADASTRAL BOUNDARIES
- CONTOURS - 5 METRES

Note: Drawing based on 05031-RES-MAP-DR-TE-005 (revision 2).
Switchyard detail shown on 05031-RES-SUB-DR-EE-001.

N

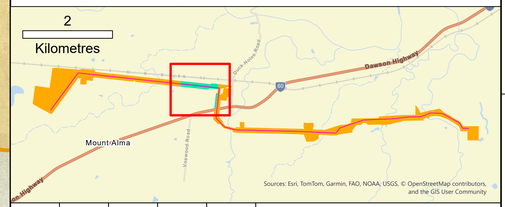

ISSUE	DRAWN	DATE	APPD	DATE	REVISION NOTES
2	SP	12/6/26	LM	15/06/26	ADD SWITCHYARD DETAIL
1	SP	5/6/26	LM	9/6/26	FIRST ISSUE

LAYOUT DRAWING	N/A	LAYOUT NO.	N/A
DRAWING NUMBER	05031-RES-MAP-DR-TE-009		
COORDS	GDA 1994 MGA Zone 56		
PURPOSE	PLANNING		
SCALE	1:1,500	ORIGINAL PLOT SIZE	A0
PROJECT TITLE	WOODERSON SOLAR FARM		
DRAWING TITLE	TOPOGRAPHIC PLANS - DA2 & DA3		

THIS DRAWING IS THE PROPERTY OF CENTRAL QUEENSLAND POWER DEVELOPMENT CO PTY LIMITED AND NO REPRODUCTION MAY BE MADE IN WHOLE OR IN PART WITHOUT PERMISSION

CQP
CENTRAL QUEENSLAND POWER

NP 33
NP 32
NP 31
NP 30
NP 29
NP 28
PPL 166
PPL 154
PPL 163
PPL 144
PPL 30
Dawson Highway
0 100 200 400 Metres

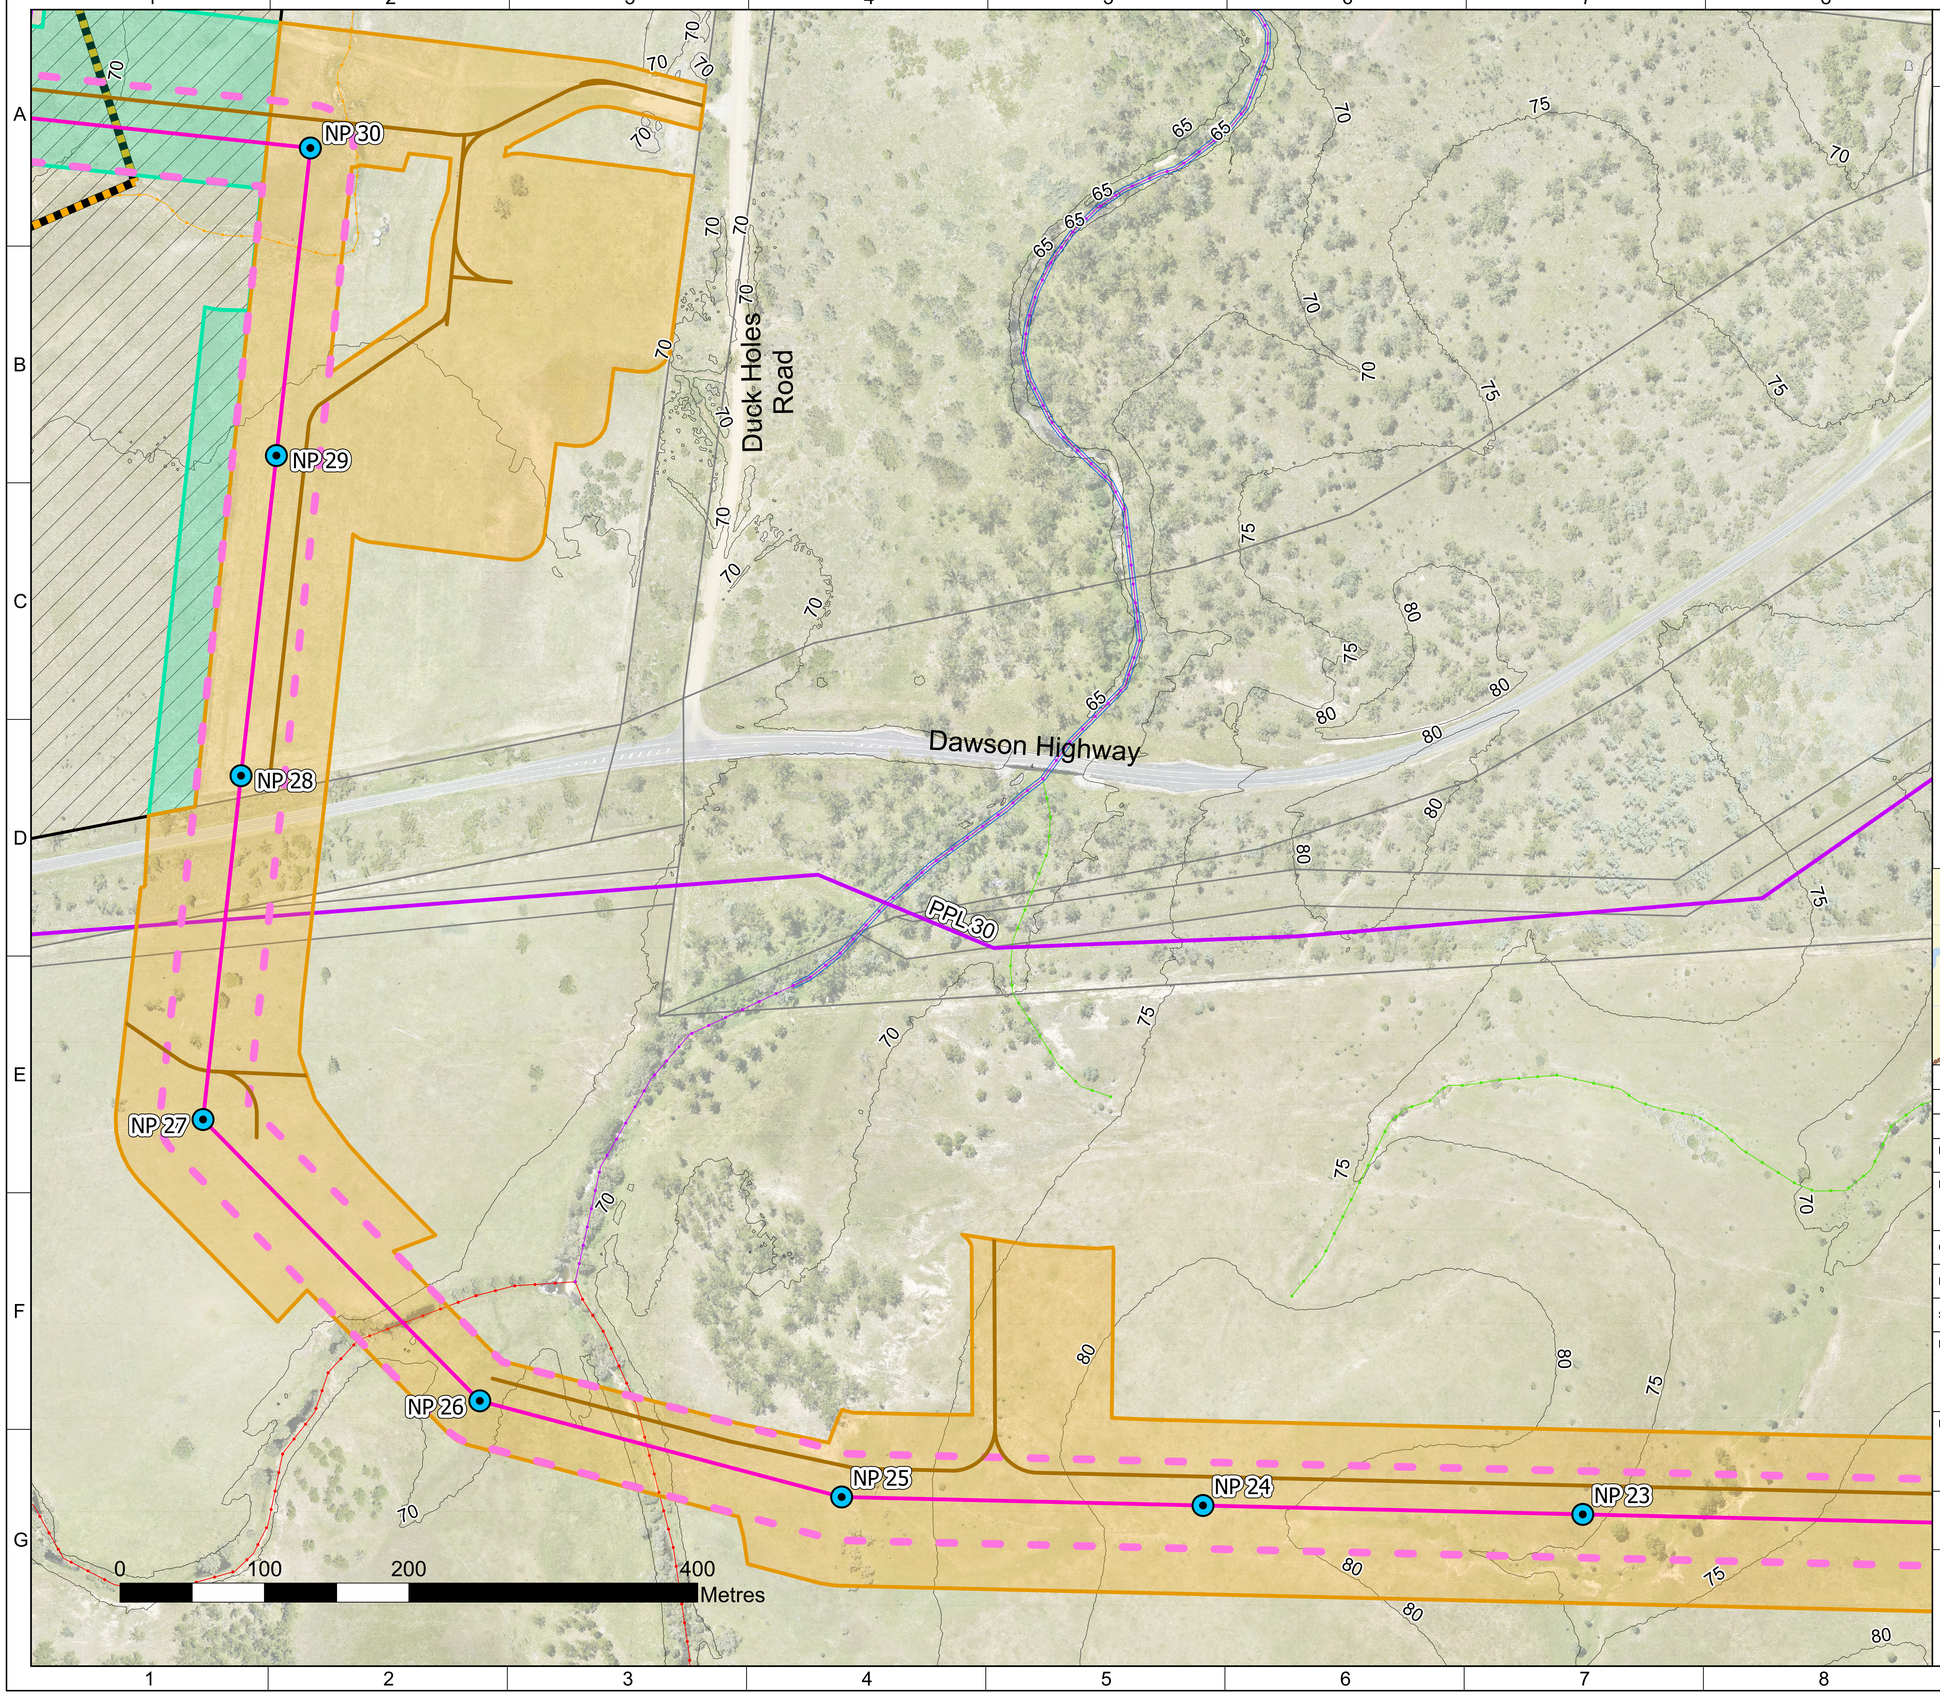

Source data © State of Queensland (Department of Resources).

PROPOSED INFRASTRUCTURE

- PROJECT DISTURBANCE FOOTPRINT - DA2 (GRC)
- PROJECT DISTURBANCE FOOTPRINT - DA3 (OCG)
- PROPOSED OVERHEAD TRANSMISSION LINE ROUTE
- PROPOSED OVERHEAD TRANSMISSION LINE EASEMENT (60m)
- PROPOSED MONOPOLE LOCATIONS
- PROPOSED ACCESS TRACKS

EXISTING INFRASTRUCTURE

- 12.7kV POWER LINE
- PETROLEUM PIPELINE LICENCE (PPL) CENTRE LINE

WATERWAY BARRIER WORKS

- LOW
- MODERATE
- HIGH
- MAJOR
- WATERCOURSES (FROM WATERCOURSE IDENTIFICATION MAP)
- CALLIDE INFRASTRUCTURE CORRIDOR STATE DEVELOPMENT AREA
- CADASTRAL BOUNDARIES
- CONTOURS - 5 METRES

N

Note: Drawing based on 05031-RES-MAP-DR-TE-005 (revision 2).
Switchyard detail shown on 05031-RES-SUB-DR-EE-001.

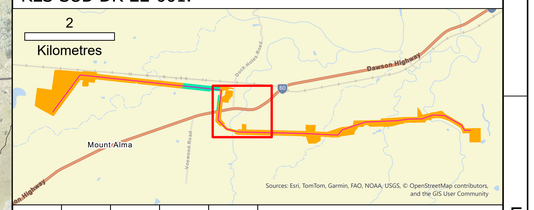

ISSUE	DRAWN	DATE	APPD	DATE	REVISION NOTES
2	SP	12/6/26	LM	15/06/26	ADD SWITCHYARD DETAIL
1	SP	5/6/26	LM	9/6/26	FIRST ISSUE

LAYOUT DRAWING	N/A	LAYOUT NO.	N/A
DRAWING NUMBER	05031-RES-MAP-DR-TE-009		
COORDS	GDA 1994 MGA Zone 56		
PURPOSE	PLANNING		
SCALE	1:1,500	ORIGINAL PLOT SIZE	A0
PROJECT TITLE	WOODERSON SOLAR FARM		
DRAWING TITLE	TOPOGRAPHIC PLANS - DA2 & DA3		

THIS DRAWING IS THE PROPERTY OF CENTRAL QUEENSLAND POWER DEVELOPMENT CO PTY LIMITED AND NO REPRODUCTION MAY BE MADE IN WHOLE OR IN PART WITHOUT PERMISSION

CQP
CENTRAL QUEENSLAND POWER

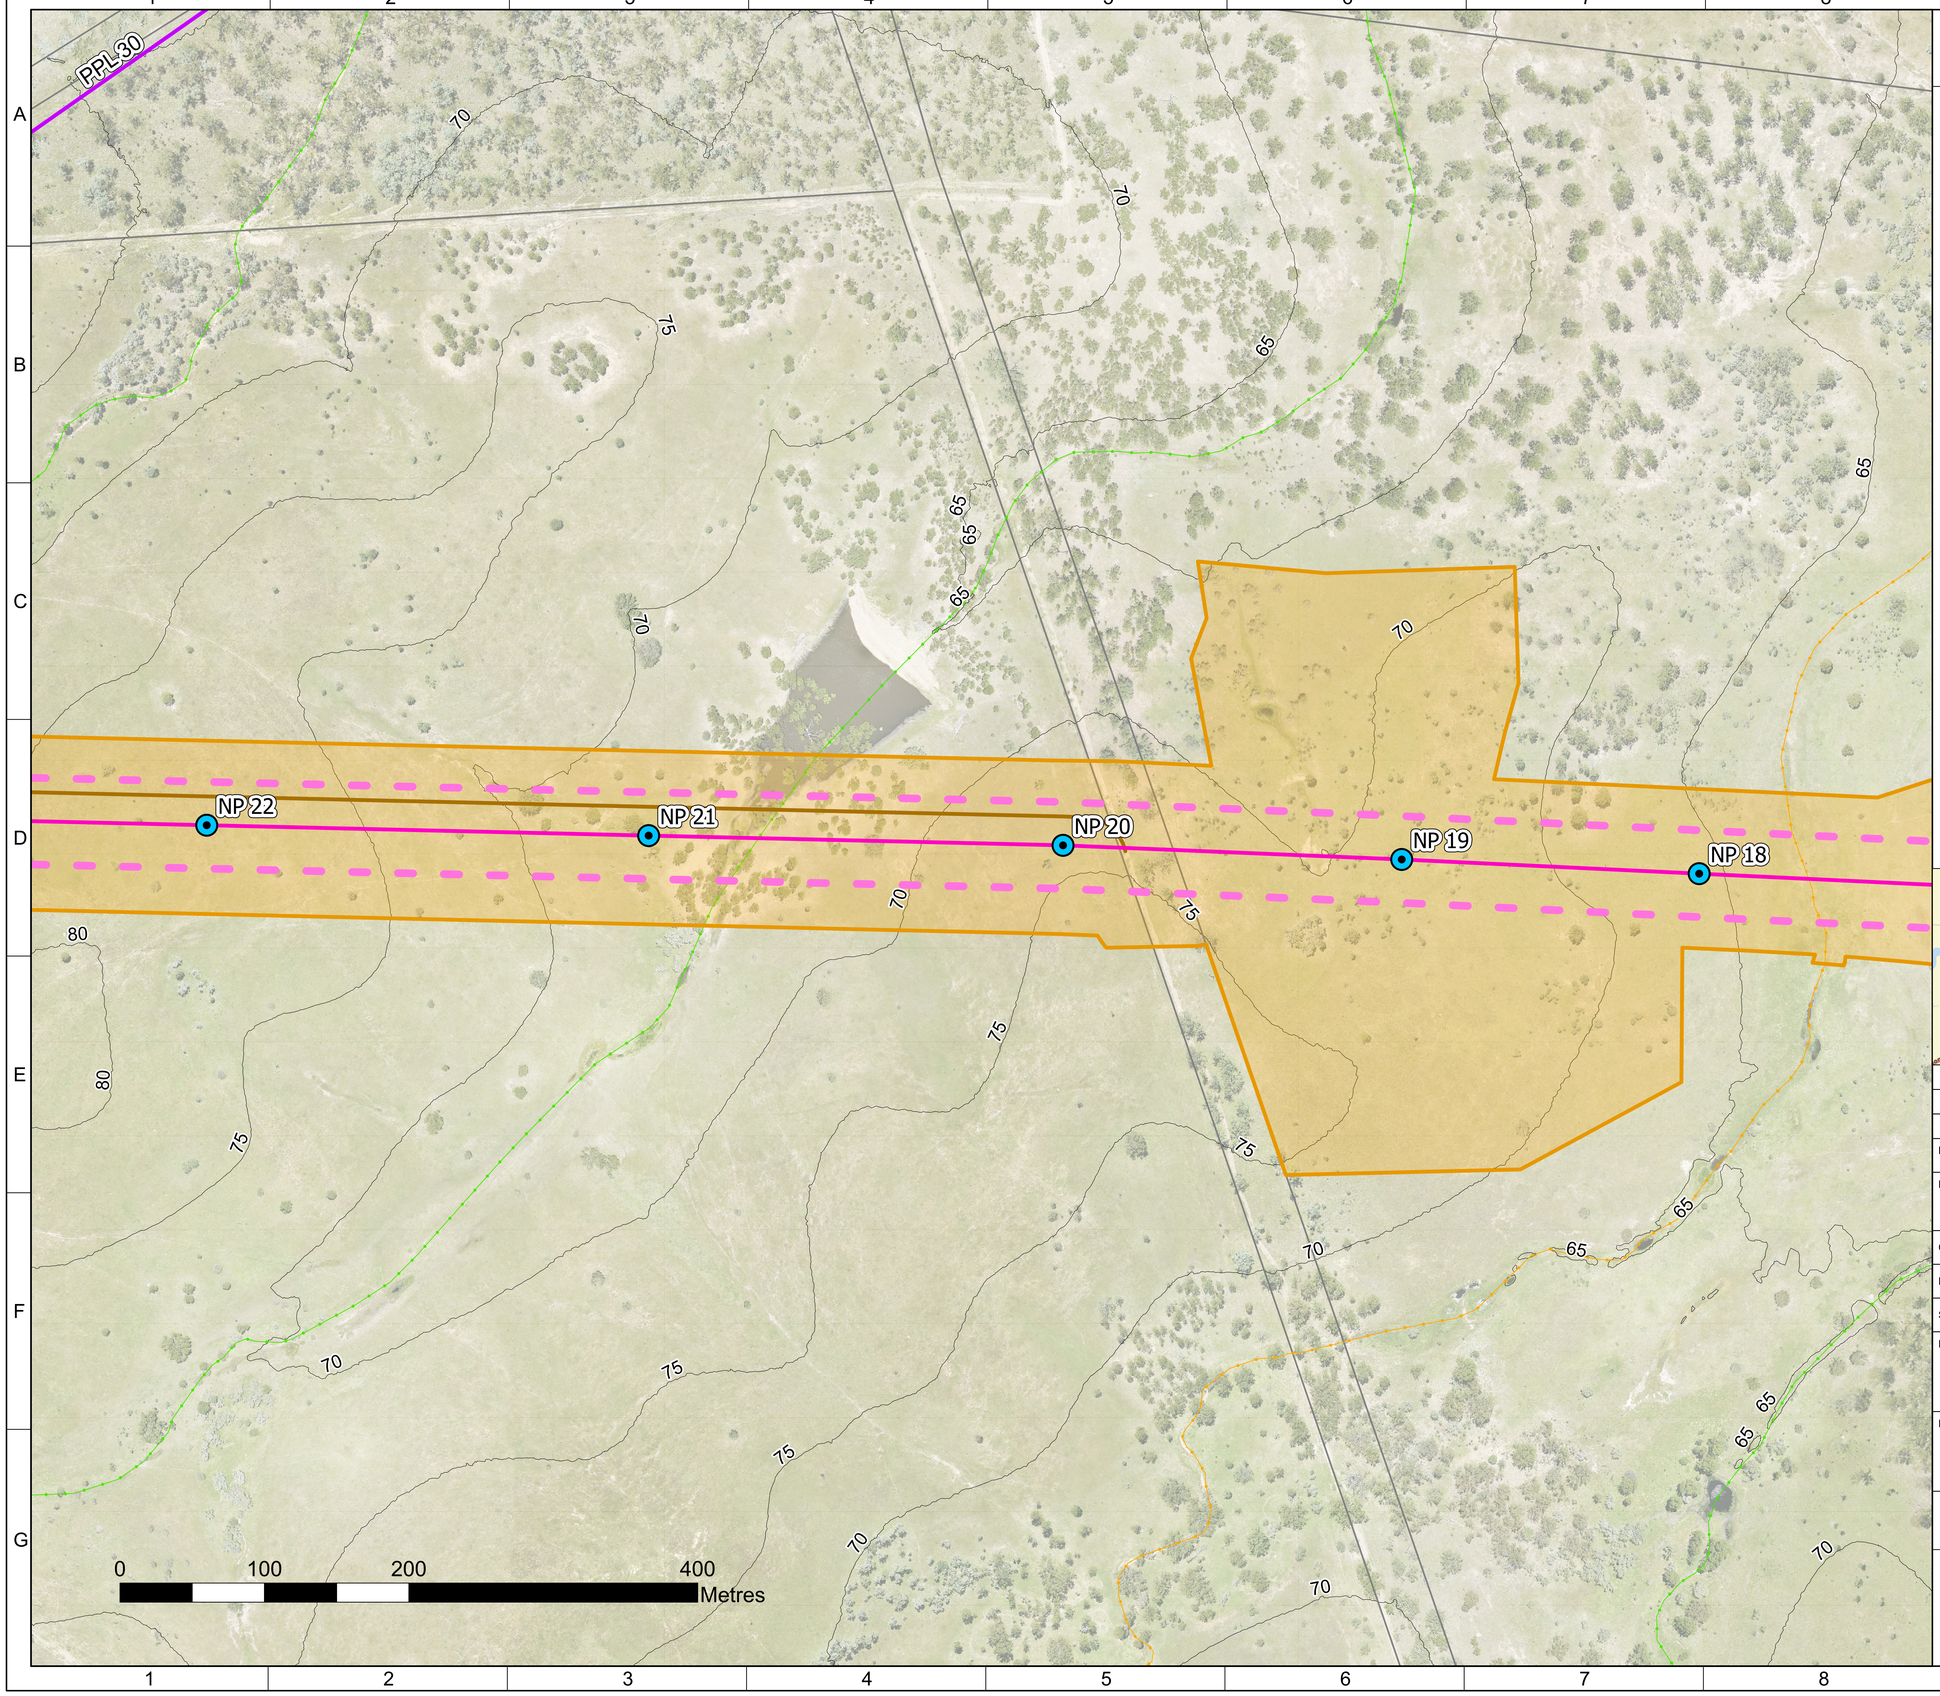

Source data © State of Queensland (Department of Resources).

PROPOSED INFRASTRUCTURE

- PROJECT DISTURBANCE FOOTPRINT - DA2 (GRC)
- PROPOSED OVERHEAD TRANSMISSION LINE ROUTE
- PROPOSED OVERHEAD TRANSMISSION LINE EASEMENT (60m)
- PROPOSED MONOPOLE LOCATIONS
- PROPOSED ACCESS TRACKS

EXISTING INFRASTRUCTURE

- PETROLEUM PIPELINE LICENCE (PPL) CENTRE LINE

WATERWAY BARRIER WORKS

- LOW
- MODERATE
- CADASTRAL BOUNDARIES
- CONTOURS - 5 METRES

N

Note: Drawing based on 05031-RES-MAP-DR-TE-005 (revision 2).
Switchyard detail shown on 05031-RES-SUB-DR-EE-001.

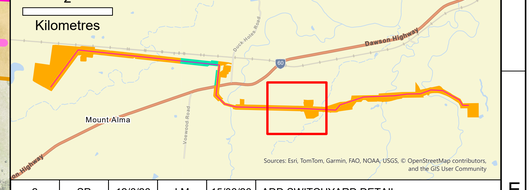

ISSUE	DRAWN	DATE	APPD	DATE	REVISION NOTES
2	SP	12/6/26	LM	15/06/26	ADD SWITCHYARD DETAIL
1	SP	5/6/26	LM	9/6/26	FIRST ISSUE

LAYOUT DRAWING	N/A	LAYOUT NO.	N/A
DRAWING NUMBER	05031-RES-MAP-DR-TE-009		
COORDS	GDA 1994 MGA Zone 56		
PURPOSE	PLANNING		
SCALE	1:1,500	ORIGINAL PLOT SIZE	A0
PROJECT TITLE	WOODERSON SOLAR FARM		
DRAWING TITLE	TOPOGRAPHIC PLANS - DA2 & DA3		

THIS DRAWING IS THE PROPERTY OF CENTRAL QUEENSLAND POWER DEVELOPMENT CO PTY LIMITED AND NO REPRODUCTION MAY BE MADE IN WHOLE OR IN PART WITHOUT PERMISSION

CQP
CENTRAL QUEENSLAND POWER

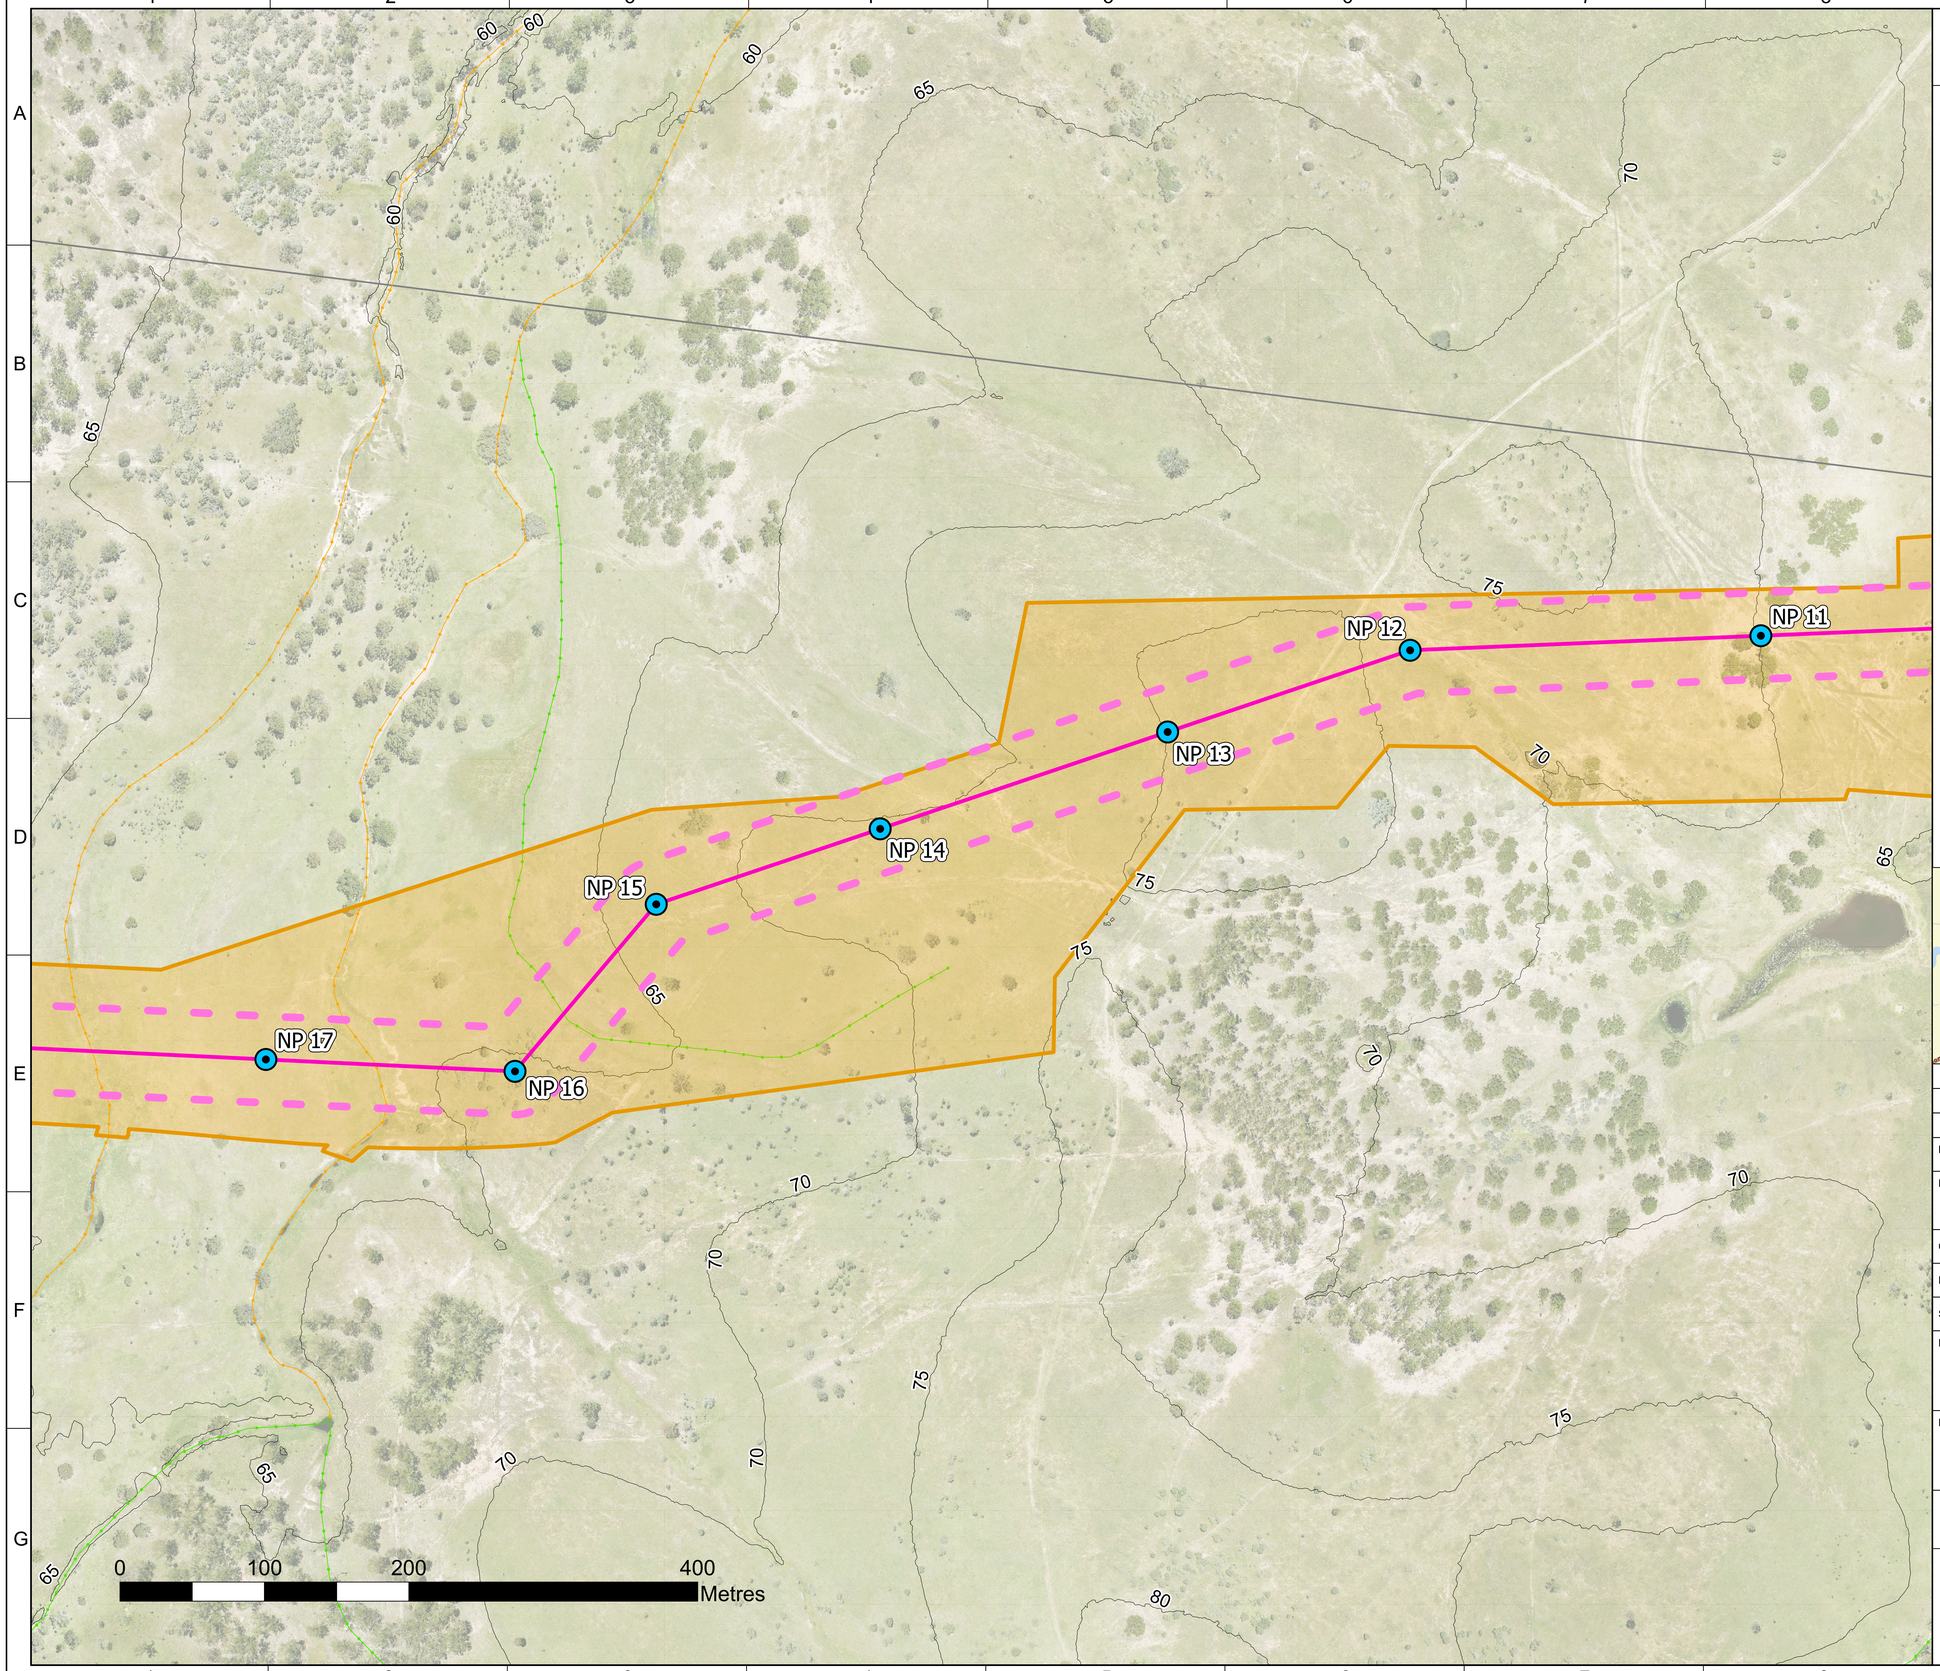

Source data © State of Queensland (Department of Resources).

PROPOSED INFRASTRUCTURE

- PROJECT DISTURBANCE FOOTPRINT - DA2 (GRC)
- PROPOSED OVERHEAD TRANSMISSION LINE ROUTE
- PROPOSED OVERHEAD TRANSMISSION LINE EASEMENT (60m)
- PROPOSED MONOPOLE LOCATIONS

EXISTING INFRASTRUCTURE

WATERWAY BARRIER WORKS

- LOW
- MODERATE
- CADASTRAL BOUNDARIES
- CONTOURS - 5 METRES

N

Note: Drawing based on 05031-RES-MAP-DR-TE-005 (revision 2).
Switchyard detail shown on 05031-RES-SUB-DR-EE-001.

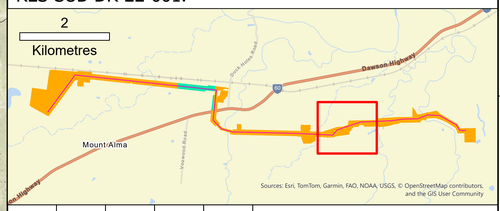

ISSUE	DRAWN	DATE	APPD	DATE	REVISION NOTES
2	SP	12/6/26	LM	15/06/26	ADD SWITCHYARD DETAIL
1	SP	5/6/26	LM	9/6/26	FIRST ISSUE

LAYOUT DRAWING	N/A	LAYOUT NO.	N/A
DRAWING NUMBER	05031-RES-MAP-DR-TE-009		
COORDS	GDA 1994 MGA Zone 56		
PURPOSE	PLANNING		
SCALE	1:1,500	ORIGINAL PLOT SIZE	A0
PROJECT TITLE	WOODERSON SOLAR FARM		
DRAWING TITLE	TOPOGRAPHIC PLANS - DA2 & DA3		

THIS DRAWING IS THE PROPERTY OF CENTRAL QUEENSLAND POWER DEVELOPMENT CO PTY LIMITED AND NO REPRODUCTION MAY BE MADE IN WHOLE OR IN PART WITHOUT PERMISSION

CQP
CENTRAL QUEENSLAND POWER

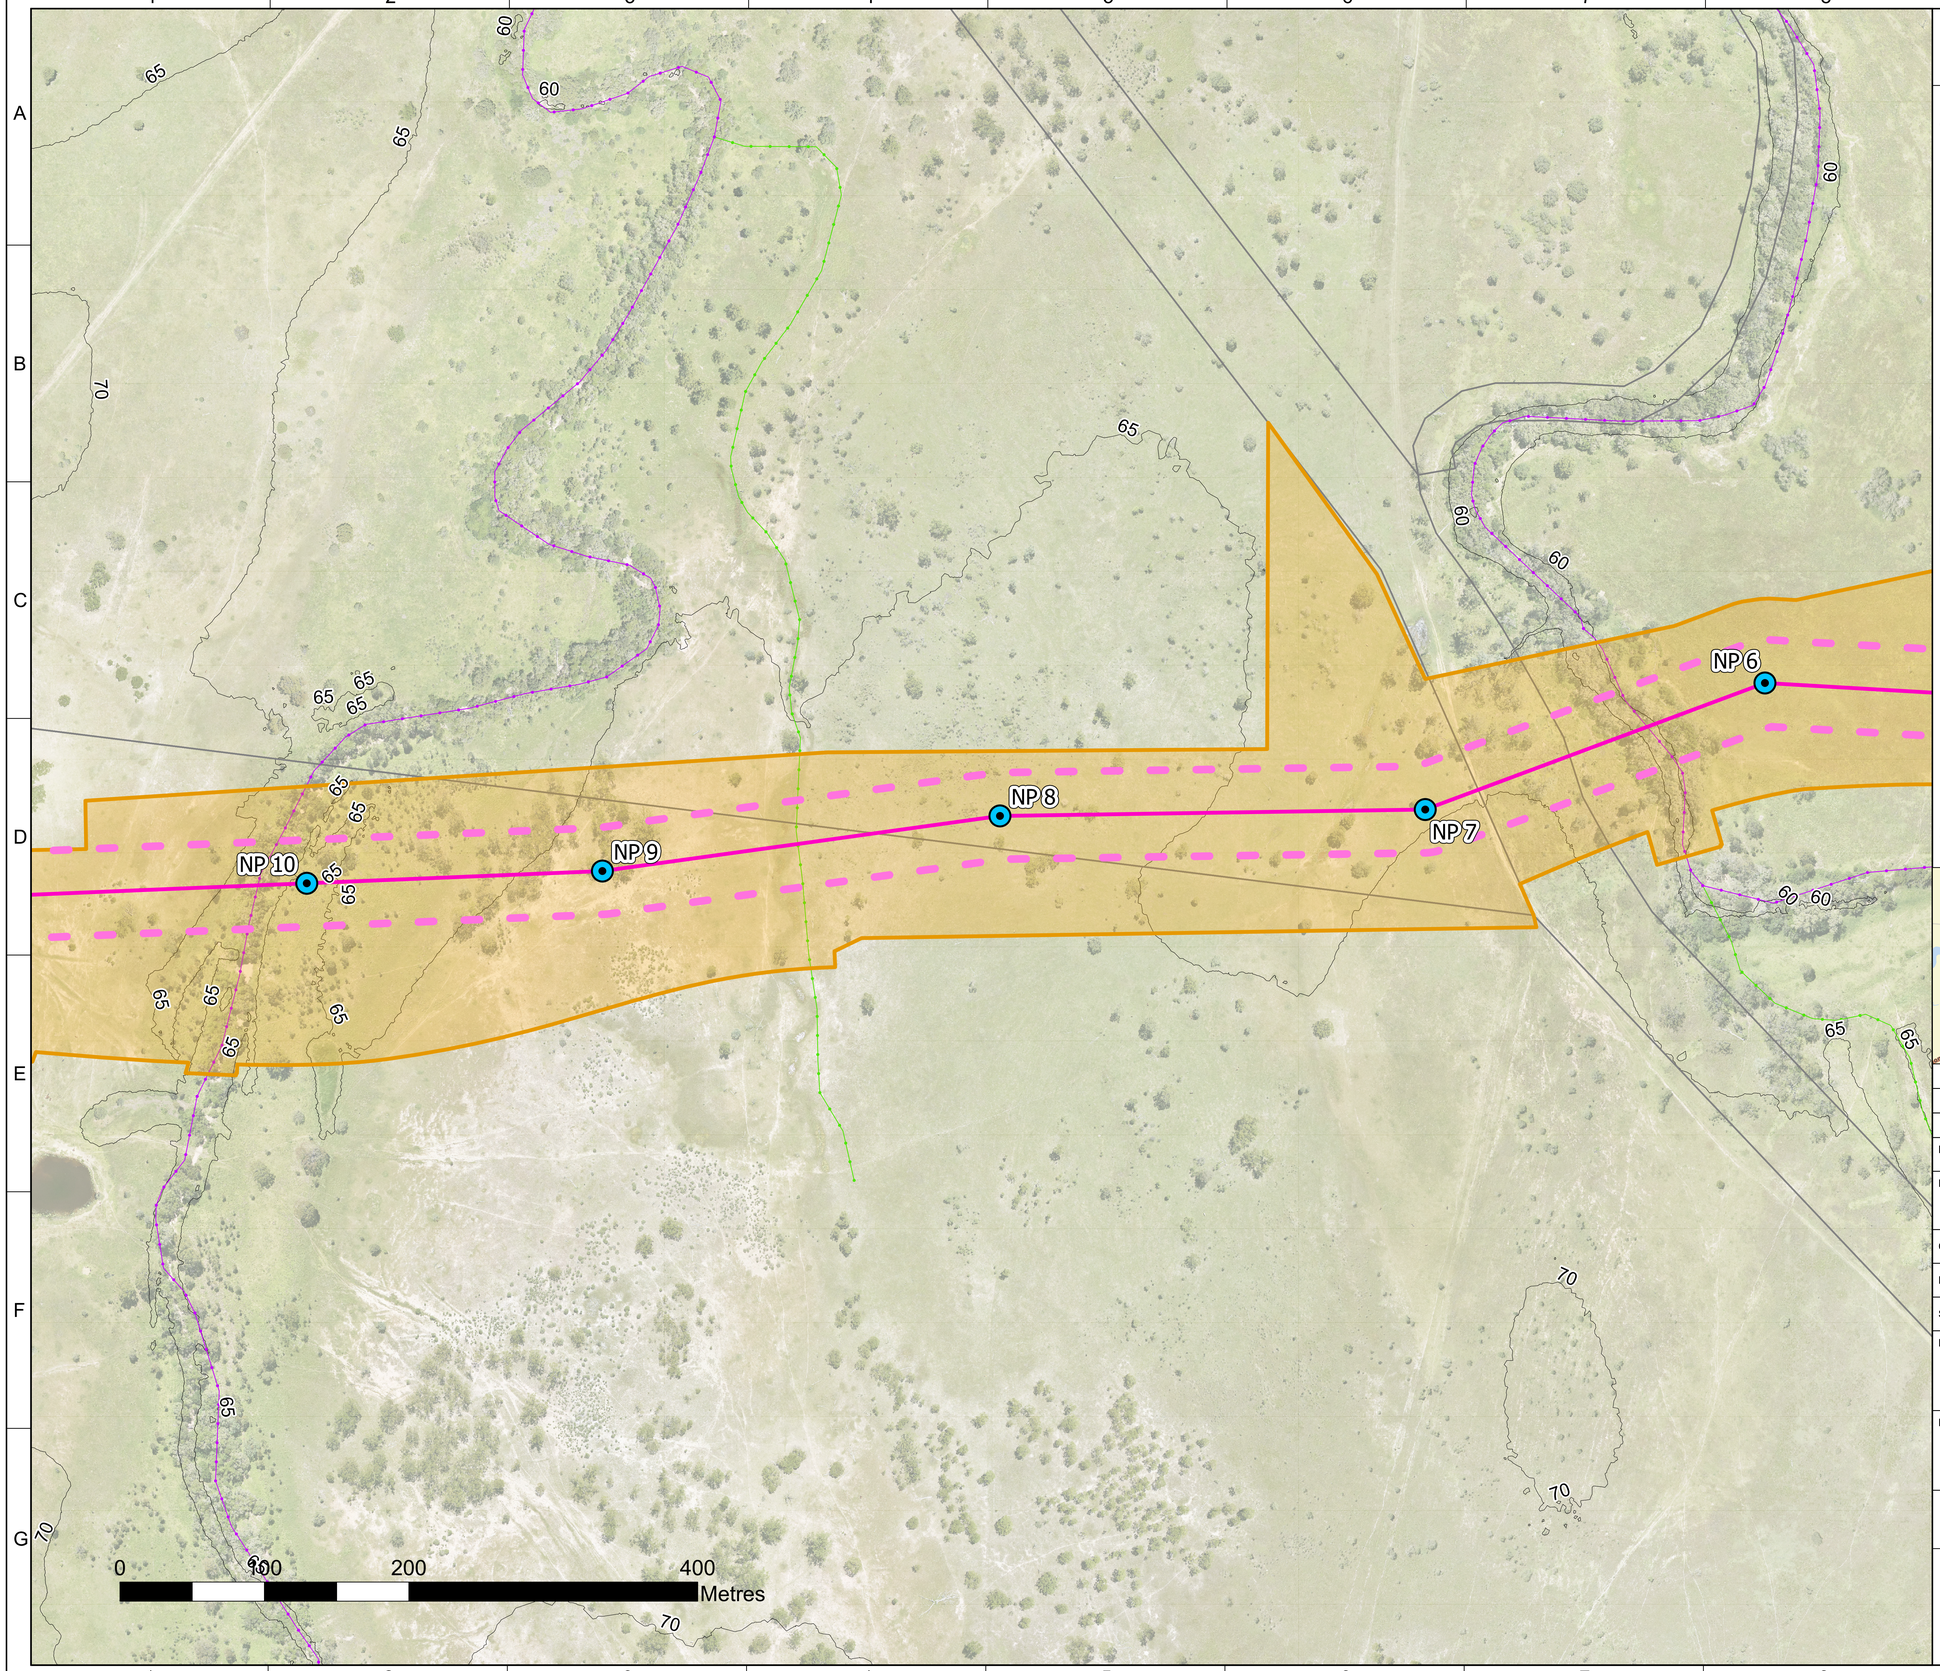

Source data © State of Queensland (Department of Resources).

PROPOSED INFRASTRUCTURE

- PROJECT DISTURBANCE FOOTPRINT - DA2 (GRC)
- PROPOSED OVERHEAD TRANSMISSION LINE ROUTE
- PROPOSED OVERHEAD TRANSMISSION LINE EASEMENT (60m)
- PROPOSED MONOPOLE LOCATIONS

EXISTING INFRASTRUCTURE

WATERWAY BARRIER WORKS

- LOW
- MAJOR
- CADASTRAL BOUNDARIES
- CONTOURS - 5 METRES

N

Note: Drawing based on 05031-RES-MAP-DR-TE-005 (revision 2).
Switchyard detail shown on 05031-RES-SUB-DR-EE-001.

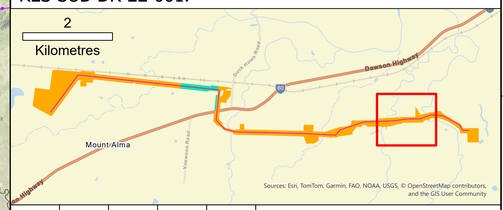

ISSUE	DRAWN	DATE	APPD	DATE	REVISION NOTES
2	SP	12/6/26	LM	15/06/26	ADD SWITCHYARD DETAIL
1	SP	5/6/26	LM	9/6/26	FIRST ISSUE

LAYOUT DRAWING	N/A	LAYOUT NO.	N/A
DRAWING NUMBER	05031-RES-MAP-DR-TE-009		
COORDS	GDA 1994 MGA Zone 56		
PURPOSE	PLANNING		
SCALE	1:1,500	ORIGINAL PLOT SIZE	A0
PROJECT TITLE	WOODERSON SOLAR FARM		
DRAWING TITLE	TOPOGRAPHIC PLANS - DA2 & DA3		

THIS DRAWING IS THE PROPERTY OF CENTRAL QUEENSLAND POWER DEVELOPMENT CO PTY LIMITED AND NO REPRODUCTION MAY BE MADE IN WHOLE OR IN PART WITHOUT PERMISSION

CQP
CENTRAL QUEENSLAND POWER

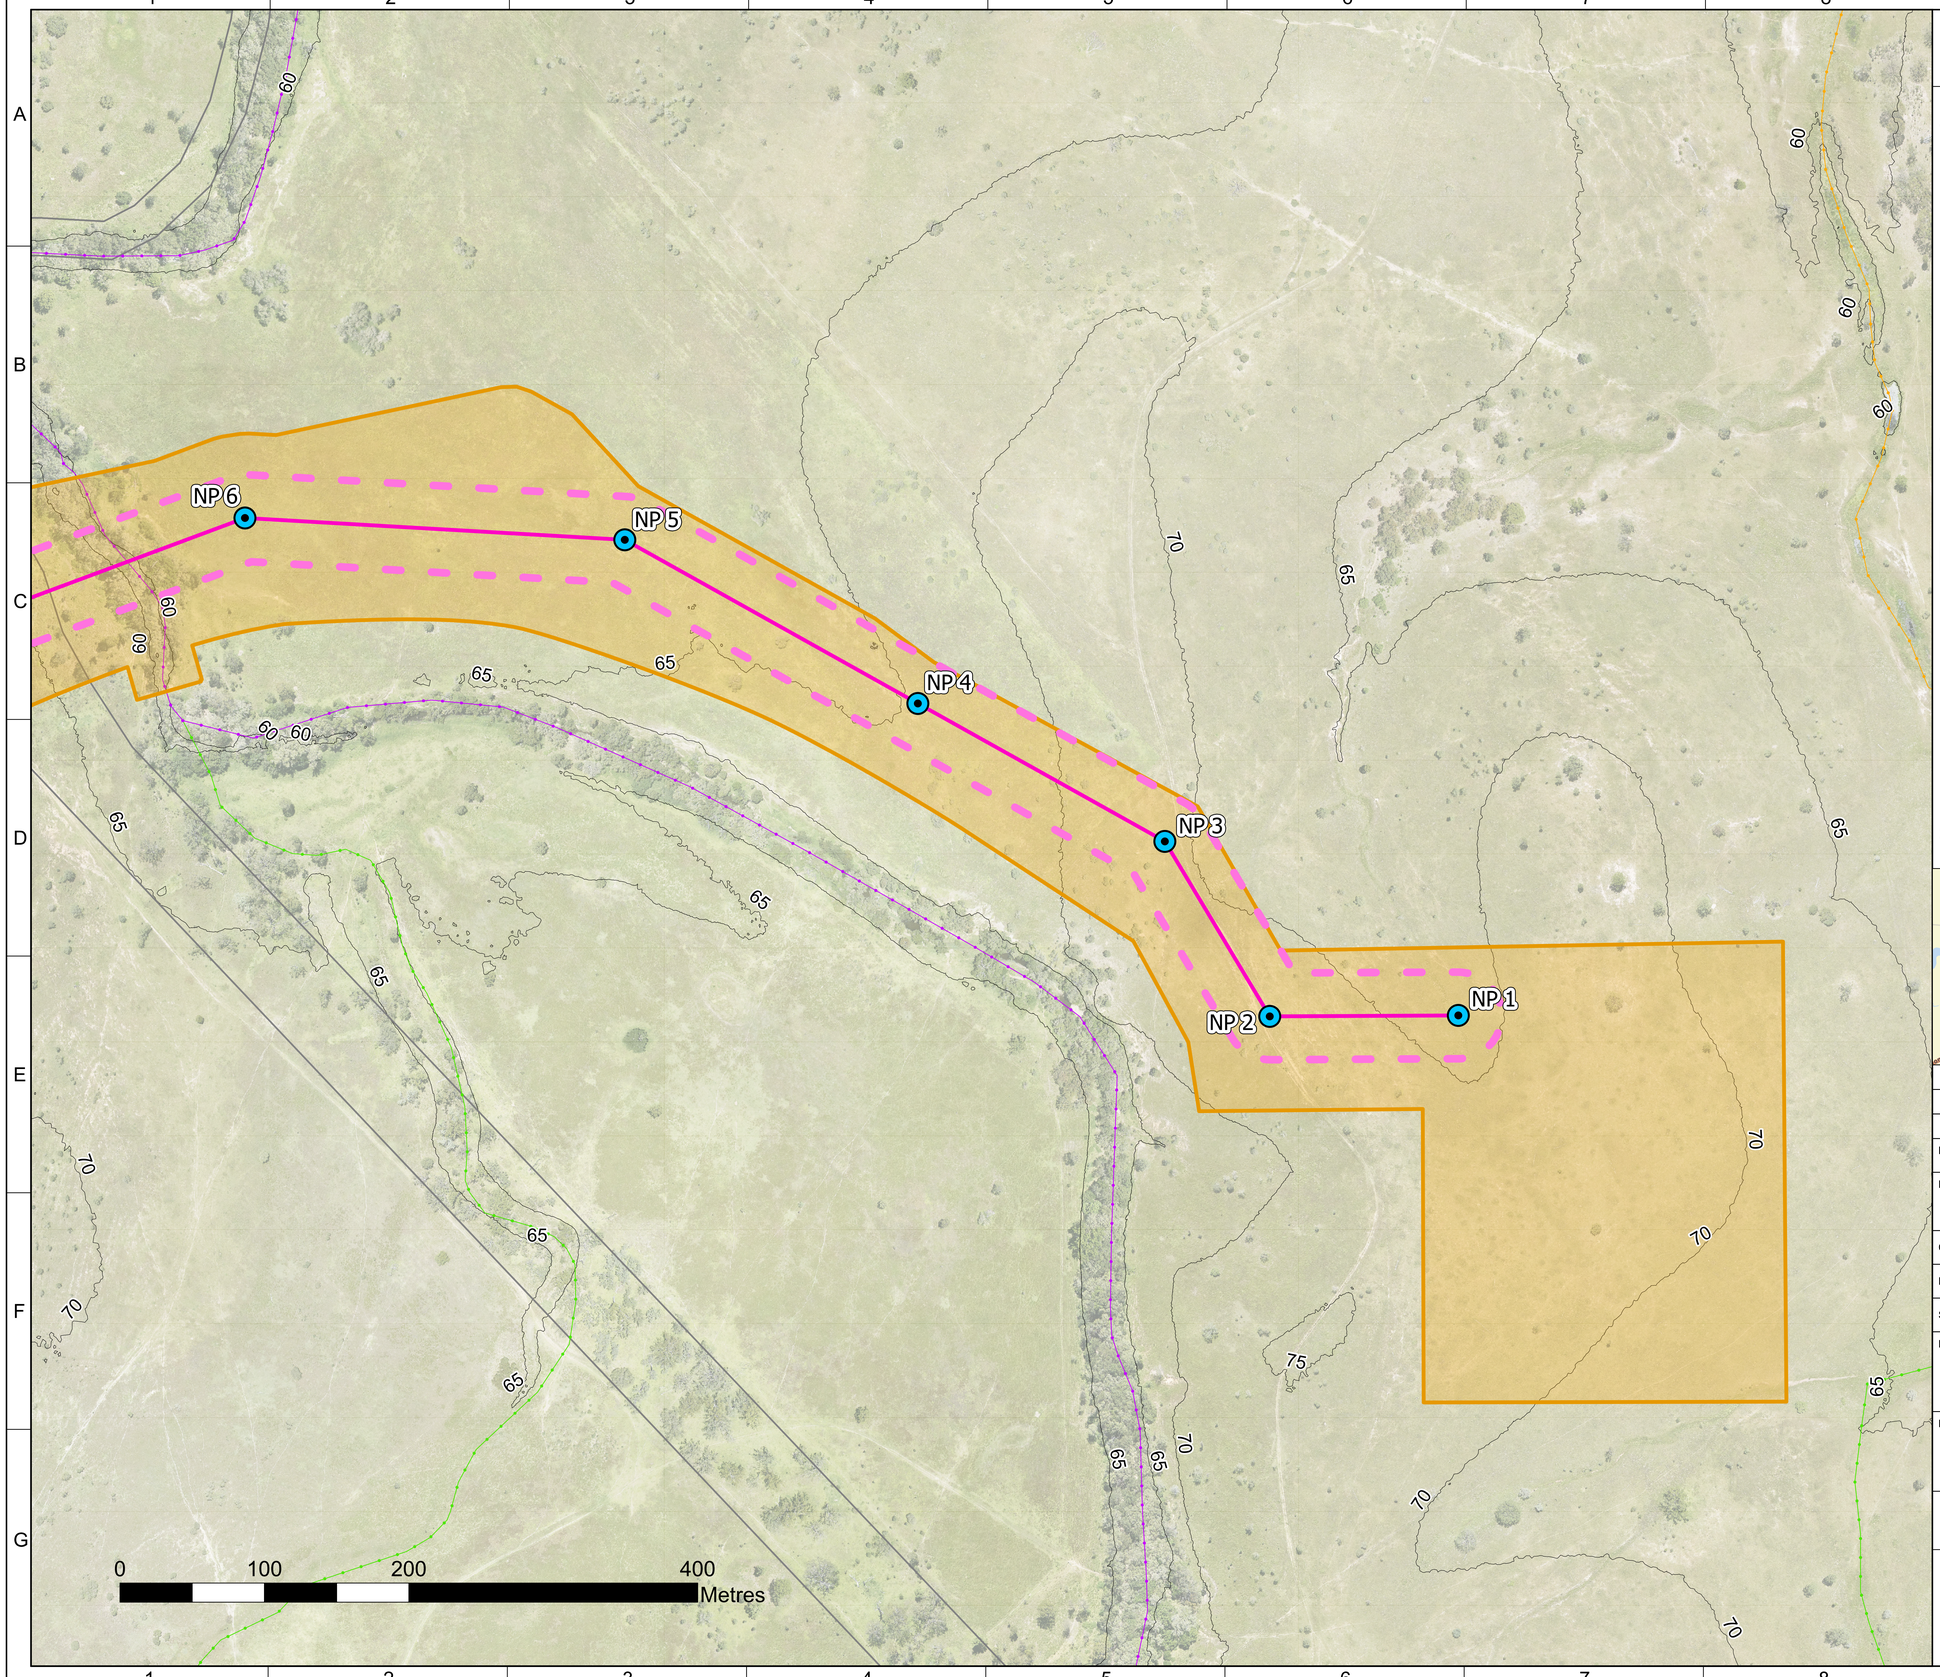

Source data © State of Queensland (Department of Resources).

PROPOSED INFRASTRUCTURE

- PROJECT DISTURBANCE FOOTPRINT - DA2 (GRC)
- PROPOSED OVERHEAD TRANSMISSION LINE ROUTE
- PROPOSED OVERHEAD TRANSMISSION LINE EASEMENT (60m)
- PROPOSED MONOPOLE LOCATIONS

EXISTING INFRASTRUCTURE

WATERWAY BARRIER WORKS

- LOW
- MODERATE
- MAJOR
- CADASTRAL BOUNDARIES
- CONTOURS - 5 METRES

N

Note: Drawing based on 05031-RES-MAP-DR-TE-005 (revision 2). Switchyard detail shown on 05031-RES-SUB-DR-EE-001.

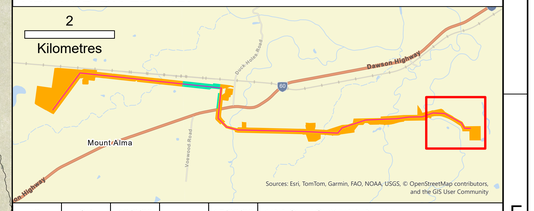

ISSUE	DRAWN	DATE	APPD	DATE	REVISION NOTES
2	SP	12/6/26	LM	15/06/26	ADD SWITCHYARD DETAIL
1	SP	5/6/26	LM	9/6/26	FIRST ISSUE

LAYOUT DRAWING	N/A	LAYOUT NO.	N/A
DRAWING NUMBER	05031-RES-MAP-DR-TE-009		
COORDS	GDA 1994 MGA Zone 56		
PURPOSE	PLANNING		
SCALE	1:1,500	ORIGINAL PLOT SIZE	A0
PROJECT TITLE	WOODERSON SOLAR FARM		
DRAWING TITLE	TOPOGRAPHIC PLANS - DA2 & DA3		

THIS DRAWING IS THE PROPERTY OF CENTRAL QUEENSLAND POWER DEVELOPMENT CO PTY LIMITED AND NO REPRODUCTION MAY BE MADE IN WHOLE OR IN PART WITHOUT PERMISSION

CQP
CENTRAL QUEENSLAND POWER

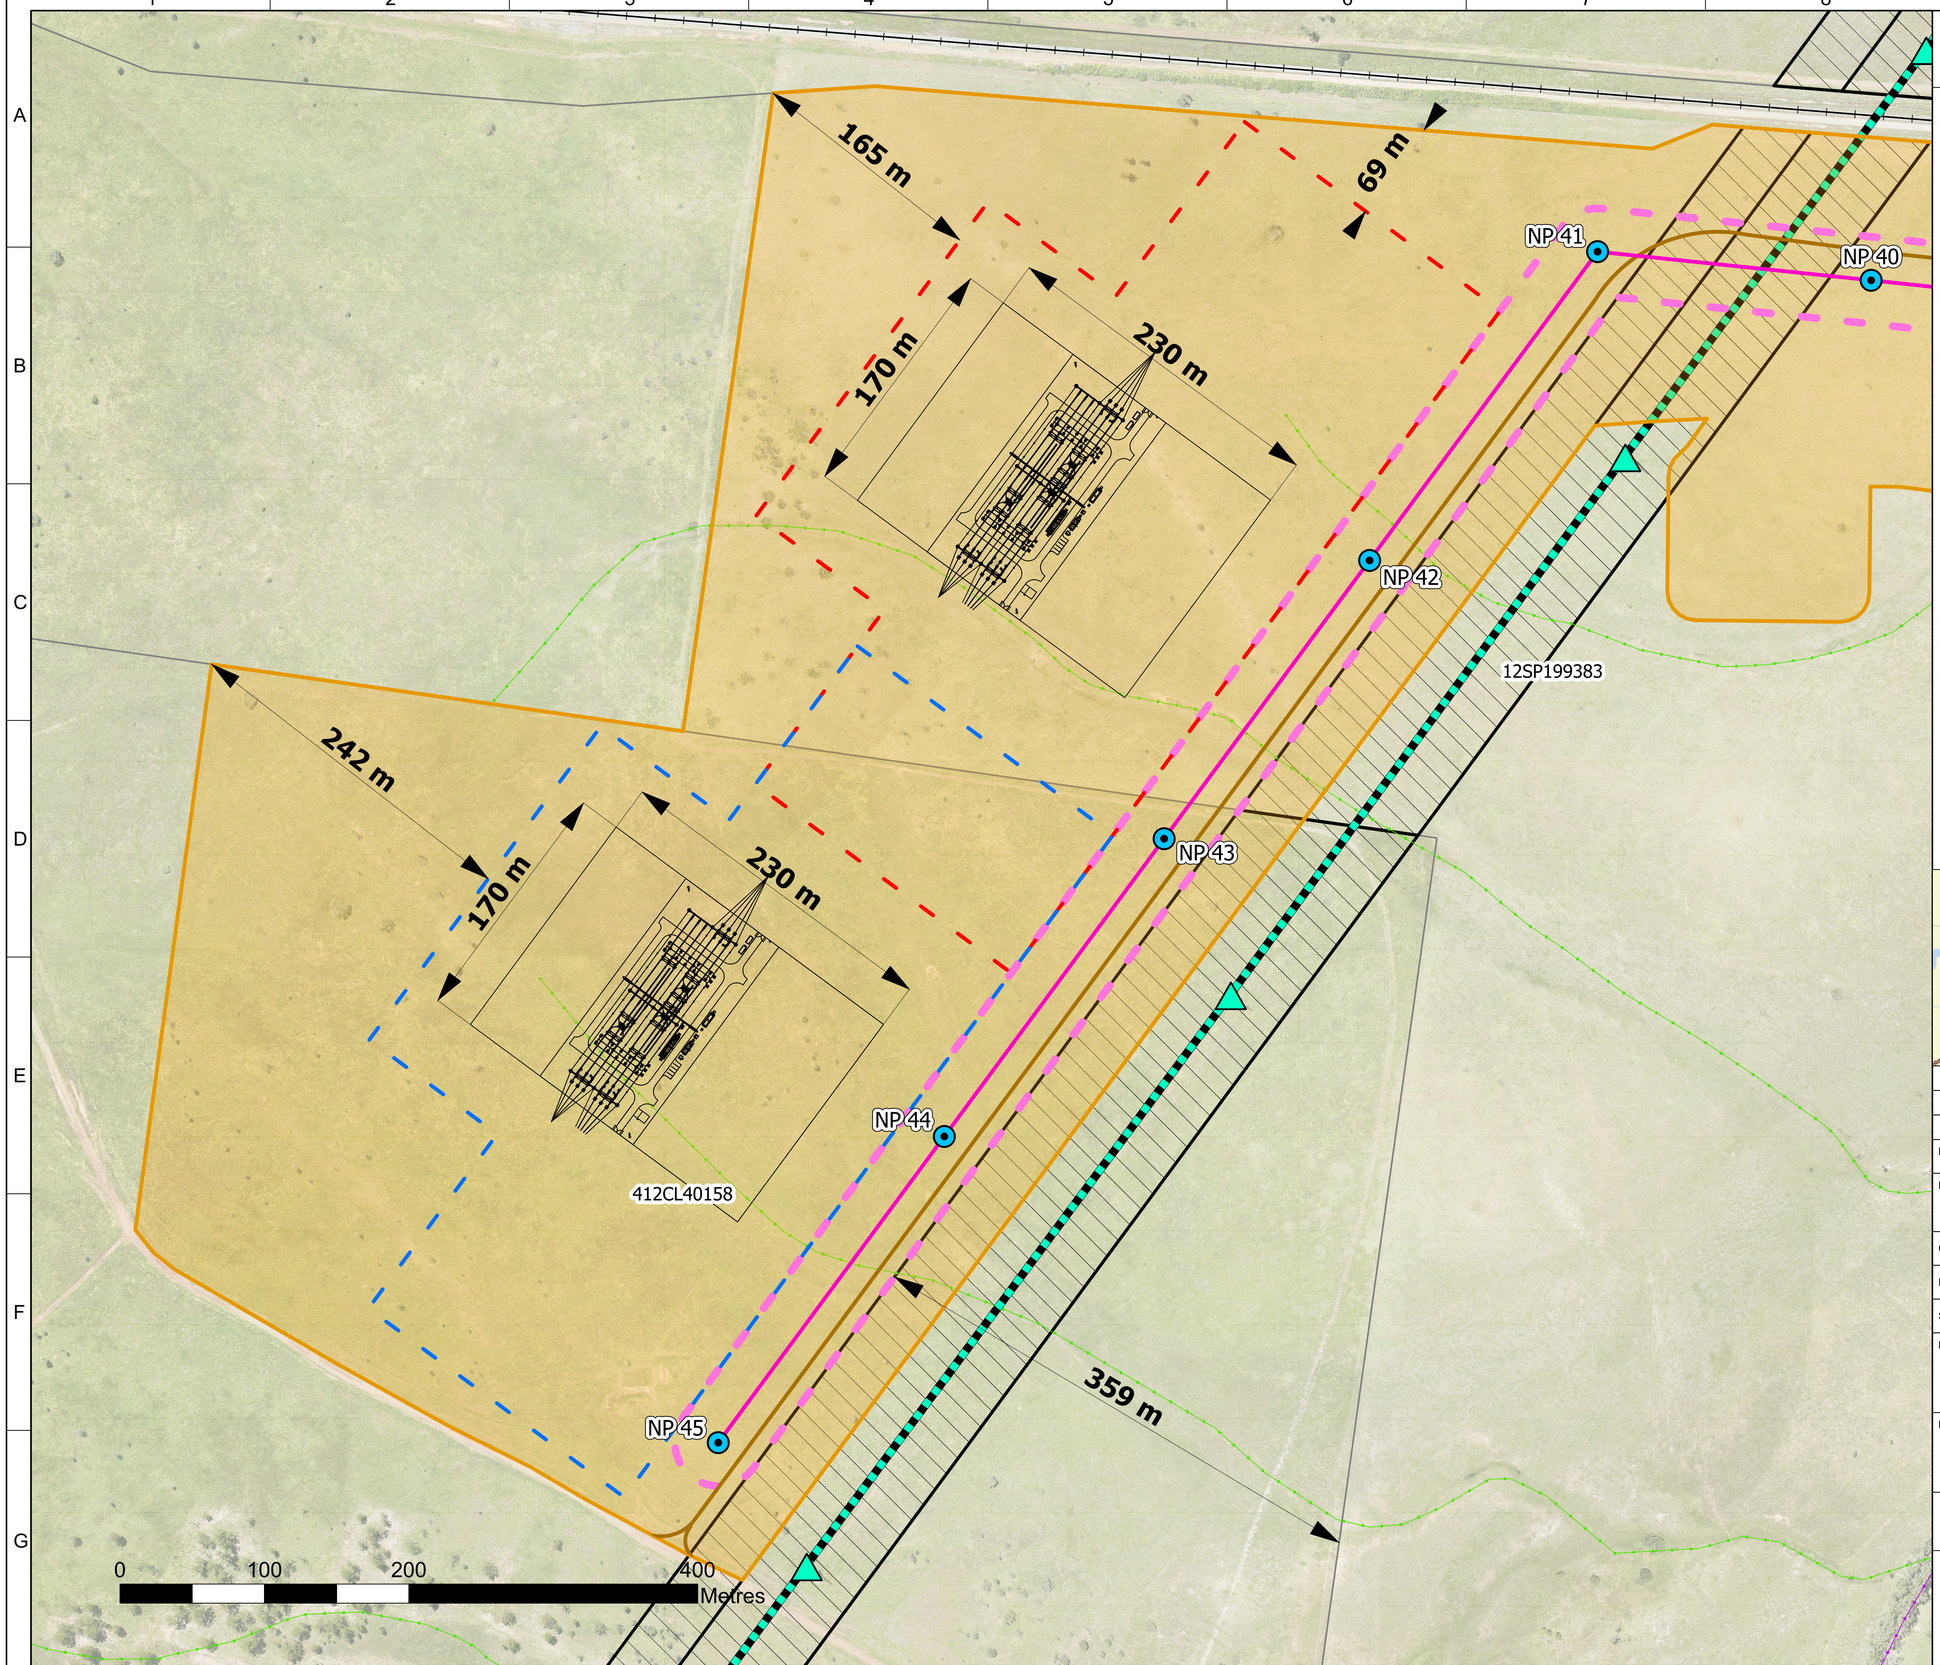

Source data © State of Queensland (Department of Resources).

PROPOSED INFRASTRUCTURE

- PROJECT DISTURBANCE FOOTPRINT - DA2 (GRC)
- PROPOSED OVERHEAD TRANSMISSION LINE ROUTE
- PROPOSED OVERHEAD TRANSMISSION LINE EASEMENT (60m)
- PROPOSED MONOPOLE LOCATIONS
- PROPOSED ACCESS TRACKS
- SWITCHYARD (OPTION A), INCLUDING ASSET PROTECTION ZONE AND CUT-IN AREA
- SWITCHYARD (OPTION B), INCLUDING ASSET PROTECTION ZONE AND CUT-IN AREA
- SWITCHYARD DETAIL (SEE 05031-RES-SUB-DR-EE-001)

EXISTING INFRASTRUCTURE

- POWERLINK CALVALE TO WURDONG 275kV OVERHEAD TRANSMISSION LINE
- EXISTING PYLONS
- MOURA RAILWAY

WATERWAY BARRIER WORKS

- LOW
- MAJOR
- POWER LINE EASEMENT (EXISTING)
- CADASTRAL BOUNDARIES

Note: Drawing based on 05031-RES-MAP-DR-TE-005 (revision 2).
Temporary areas shown on 05031-RES-MAP-DR-TE-008.
Switchyard detail shown on 05031-RES-SUB-DR-EE-001.

N

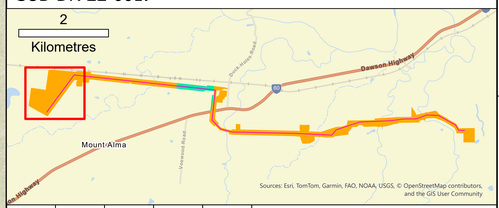

ISSUE	DRAWN	DATE	APPD	DATE	REVISION NOTES
2	SP	12/06/26	LM	15/06/26	ADD SWITCHYARD DETAIL
1	SP	5/6/26	LM	9/6/26	FIRST ISSUE

LAYOUT DRAWING	N/A	LAYOUT NO.	N/A
DRAWING NUMBER	05031-RES-MAP-DR-TE-007		
COORDS	GDA 1994 MGA Zone 56		
PURPOSE	PLANNING		
SCALE	1:1,500	ORIGINAL PLOT SIZE	A0
PROJECT TITLE	WOODERSON SOLAR FARM		
DRAWING TITLE	PROPOSAL PLAN - DA2 & DA3 - OPERATIONS		

THIS DRAWING IS THE PROPERTY OF CENTRAL QUEENSLAND POWER DEVELOPMENT CO PTY LIMITED AND NO REPRODUCTION MAY BE MADE IN WHOLE OR IN PART WITHOUT PERMISSION

CQP
CENTRAL QUEENSLAND POWER

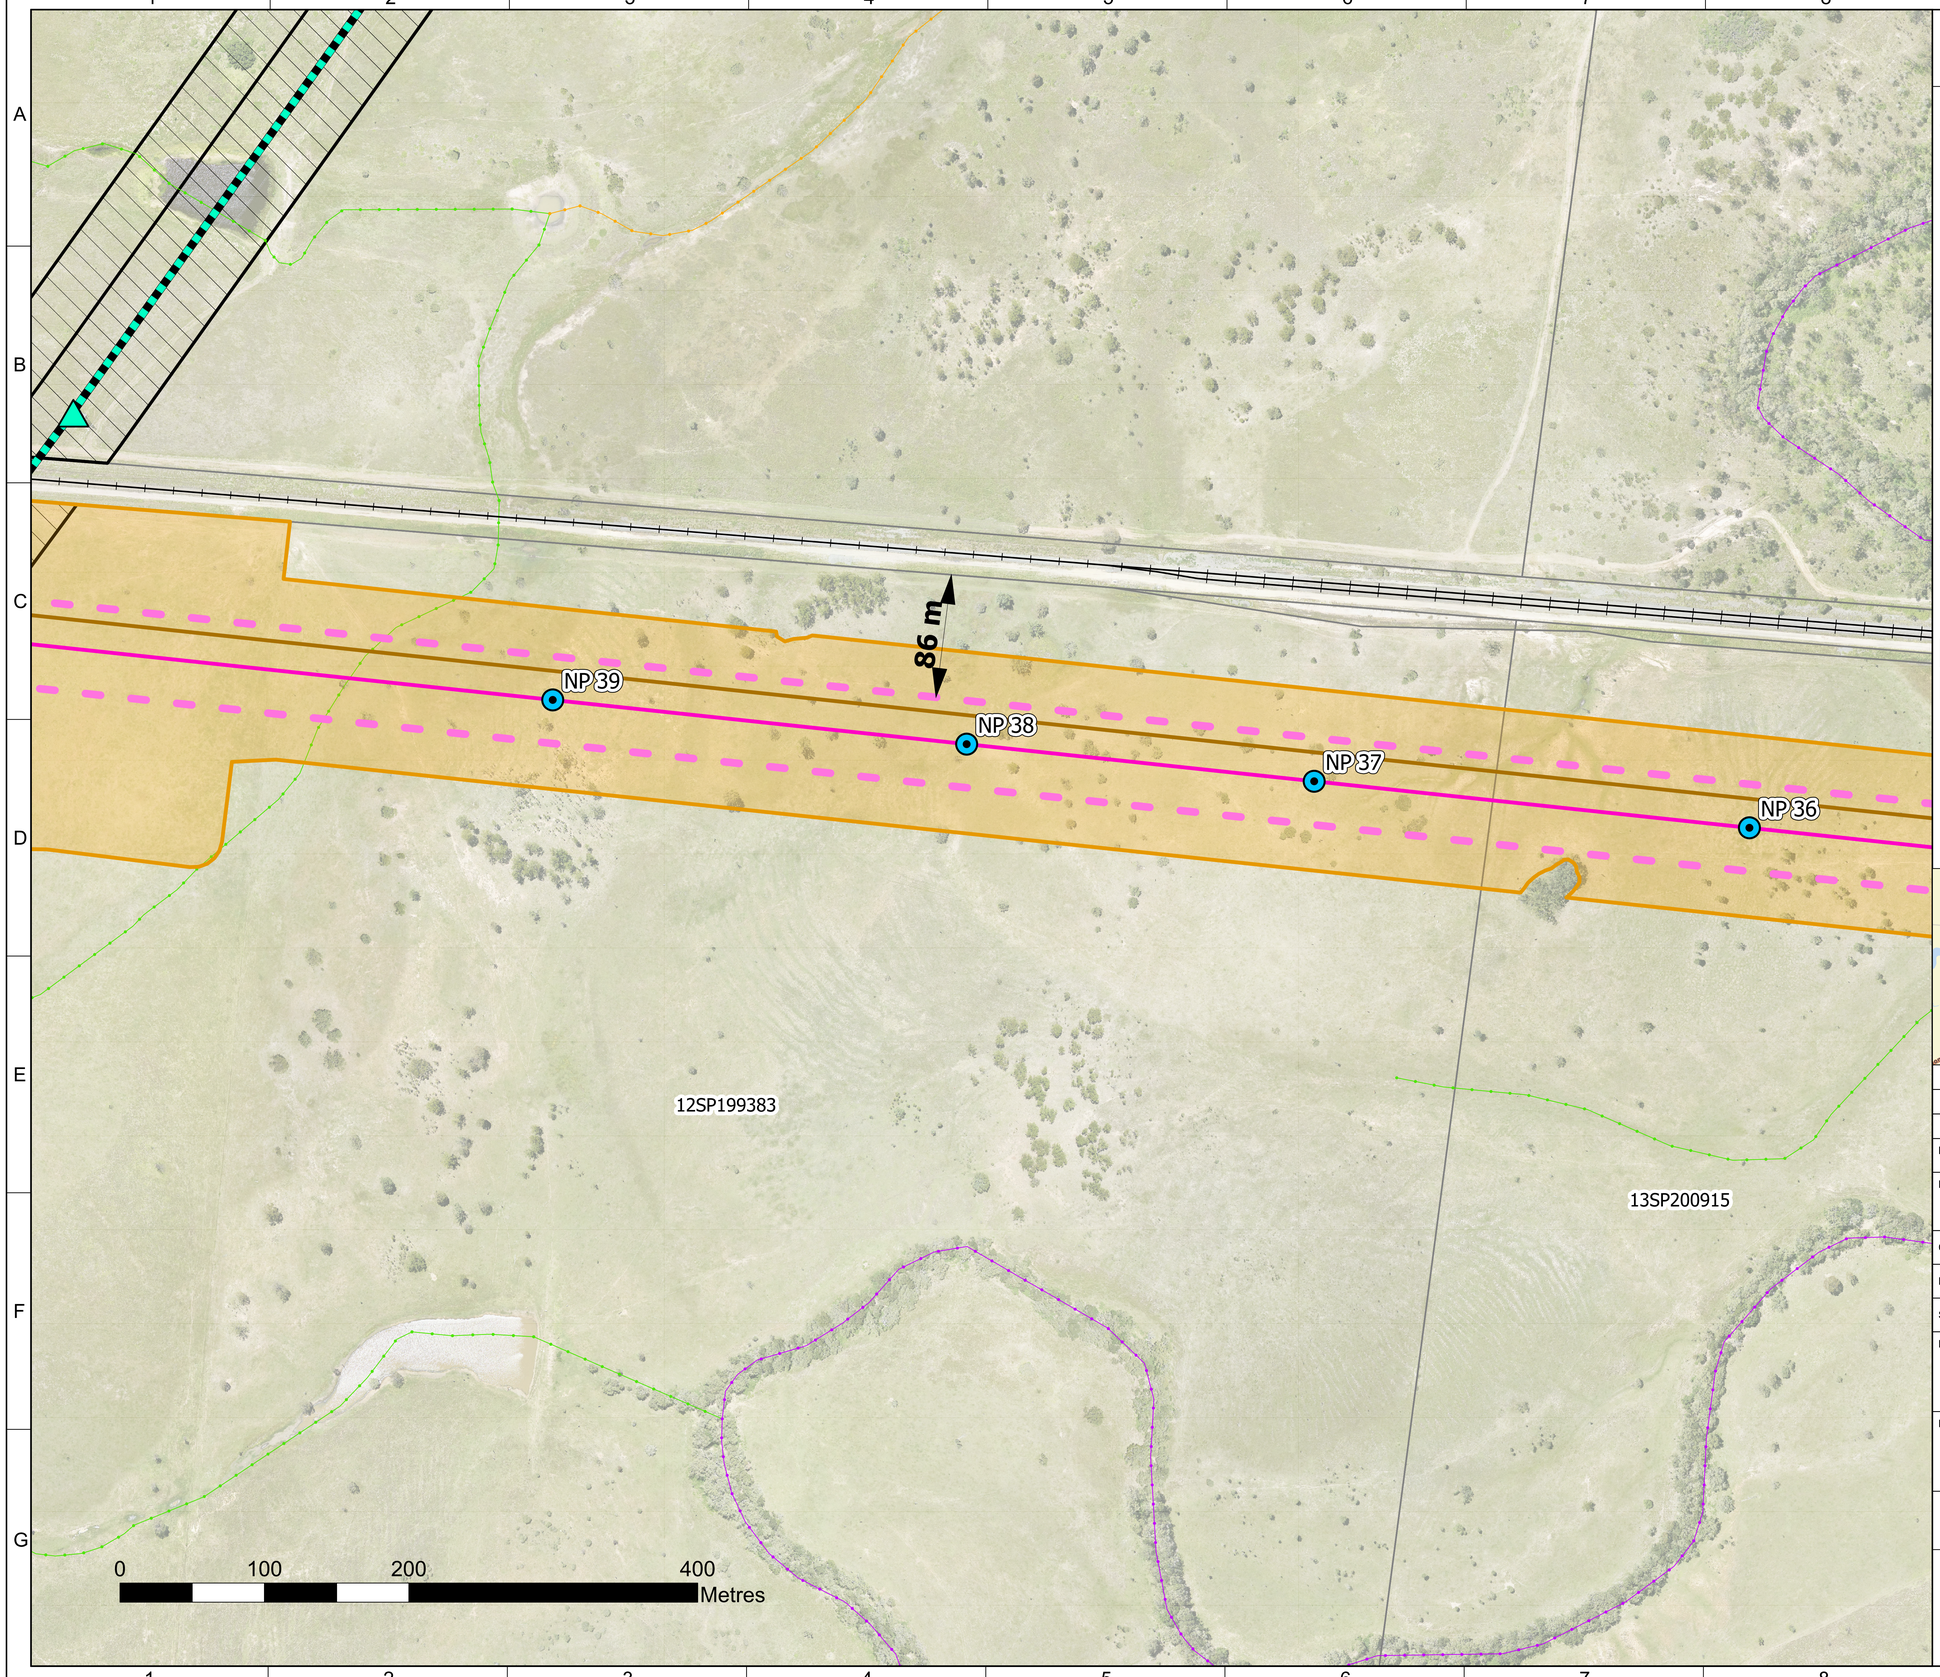

Source data © State of Queensland (Department of Resources).

PROPOSED INFRASTRUCTURE

- PROJECT DISTURBANCE FOOTPRINT - DA2 (GRC)
- PROPOSED OVERHEAD TRANSMISSION LINE ROUTE
- PROPOSED OVERHEAD TRANSMISSION LINE EASEMENT (60m)
- PROPOSED MONOPOLE LOCATIONS
- PROPOSED ACCESS TRACKS

EXISTING INFRASTRUCTURE

- POWERLINK CALVALE TO WURDONG 275kV OVERHEAD TRANSMISSION LINE
- EXISTING PYLONS
- MOURA RAILWAY

WATERWAY BARRIER WORKS

- LOW
- MODERATE
- MAJOR
- POWER LINE EASEMENT (EXISTING)
- CADASTRAL BOUNDARIES

Note: Drawing based on 05031-RES-MAP-DR-TE-005 (revision 2).
Temporary areas shown on 05031-RES-MAP-DR-TE-008.
Switchyard detail shown on 05031-RES-SUB-DR-EE-001.

N

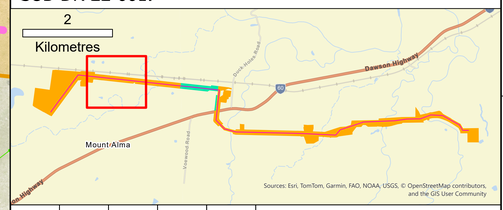

ISSUE	DRAWN	DATE	APPD	DATE	REVISION NOTES
2	SP	12/06/26	LM	15/06/26	ADD SWITCHYARD DETAIL
1	SP	5/6/26	LM	9/6/26	FIRST ISSUE

LAYOUT DRAWING	N/A	LAYOUT NO.	N/A

DRAWING NUMBER
05031-RES-MAP-DR-TE-007

COORDS	GDA 1994 MGA Zone 56		
PURPOSE	PLANNING		
SCALE	1:1,500	ORIGINAL PLOT SIZE	A0

PROJECT TITLE
WOODERSON SOLAR FARM

DRAWING TITLE
PROPOSAL PLAN - DA2 & DA3 - OPERATIONS

THIS DRAWING IS THE PROPERTY OF CENTRAL QUEENSLAND POWER DEVELOPMENT CO PTY LIMITED AND NO REPRODUCTION MAY BE MADE IN WHOLE OR IN PART WITHOUT PERMISSION

CQP
CENTRAL QUEENSLAND POWER

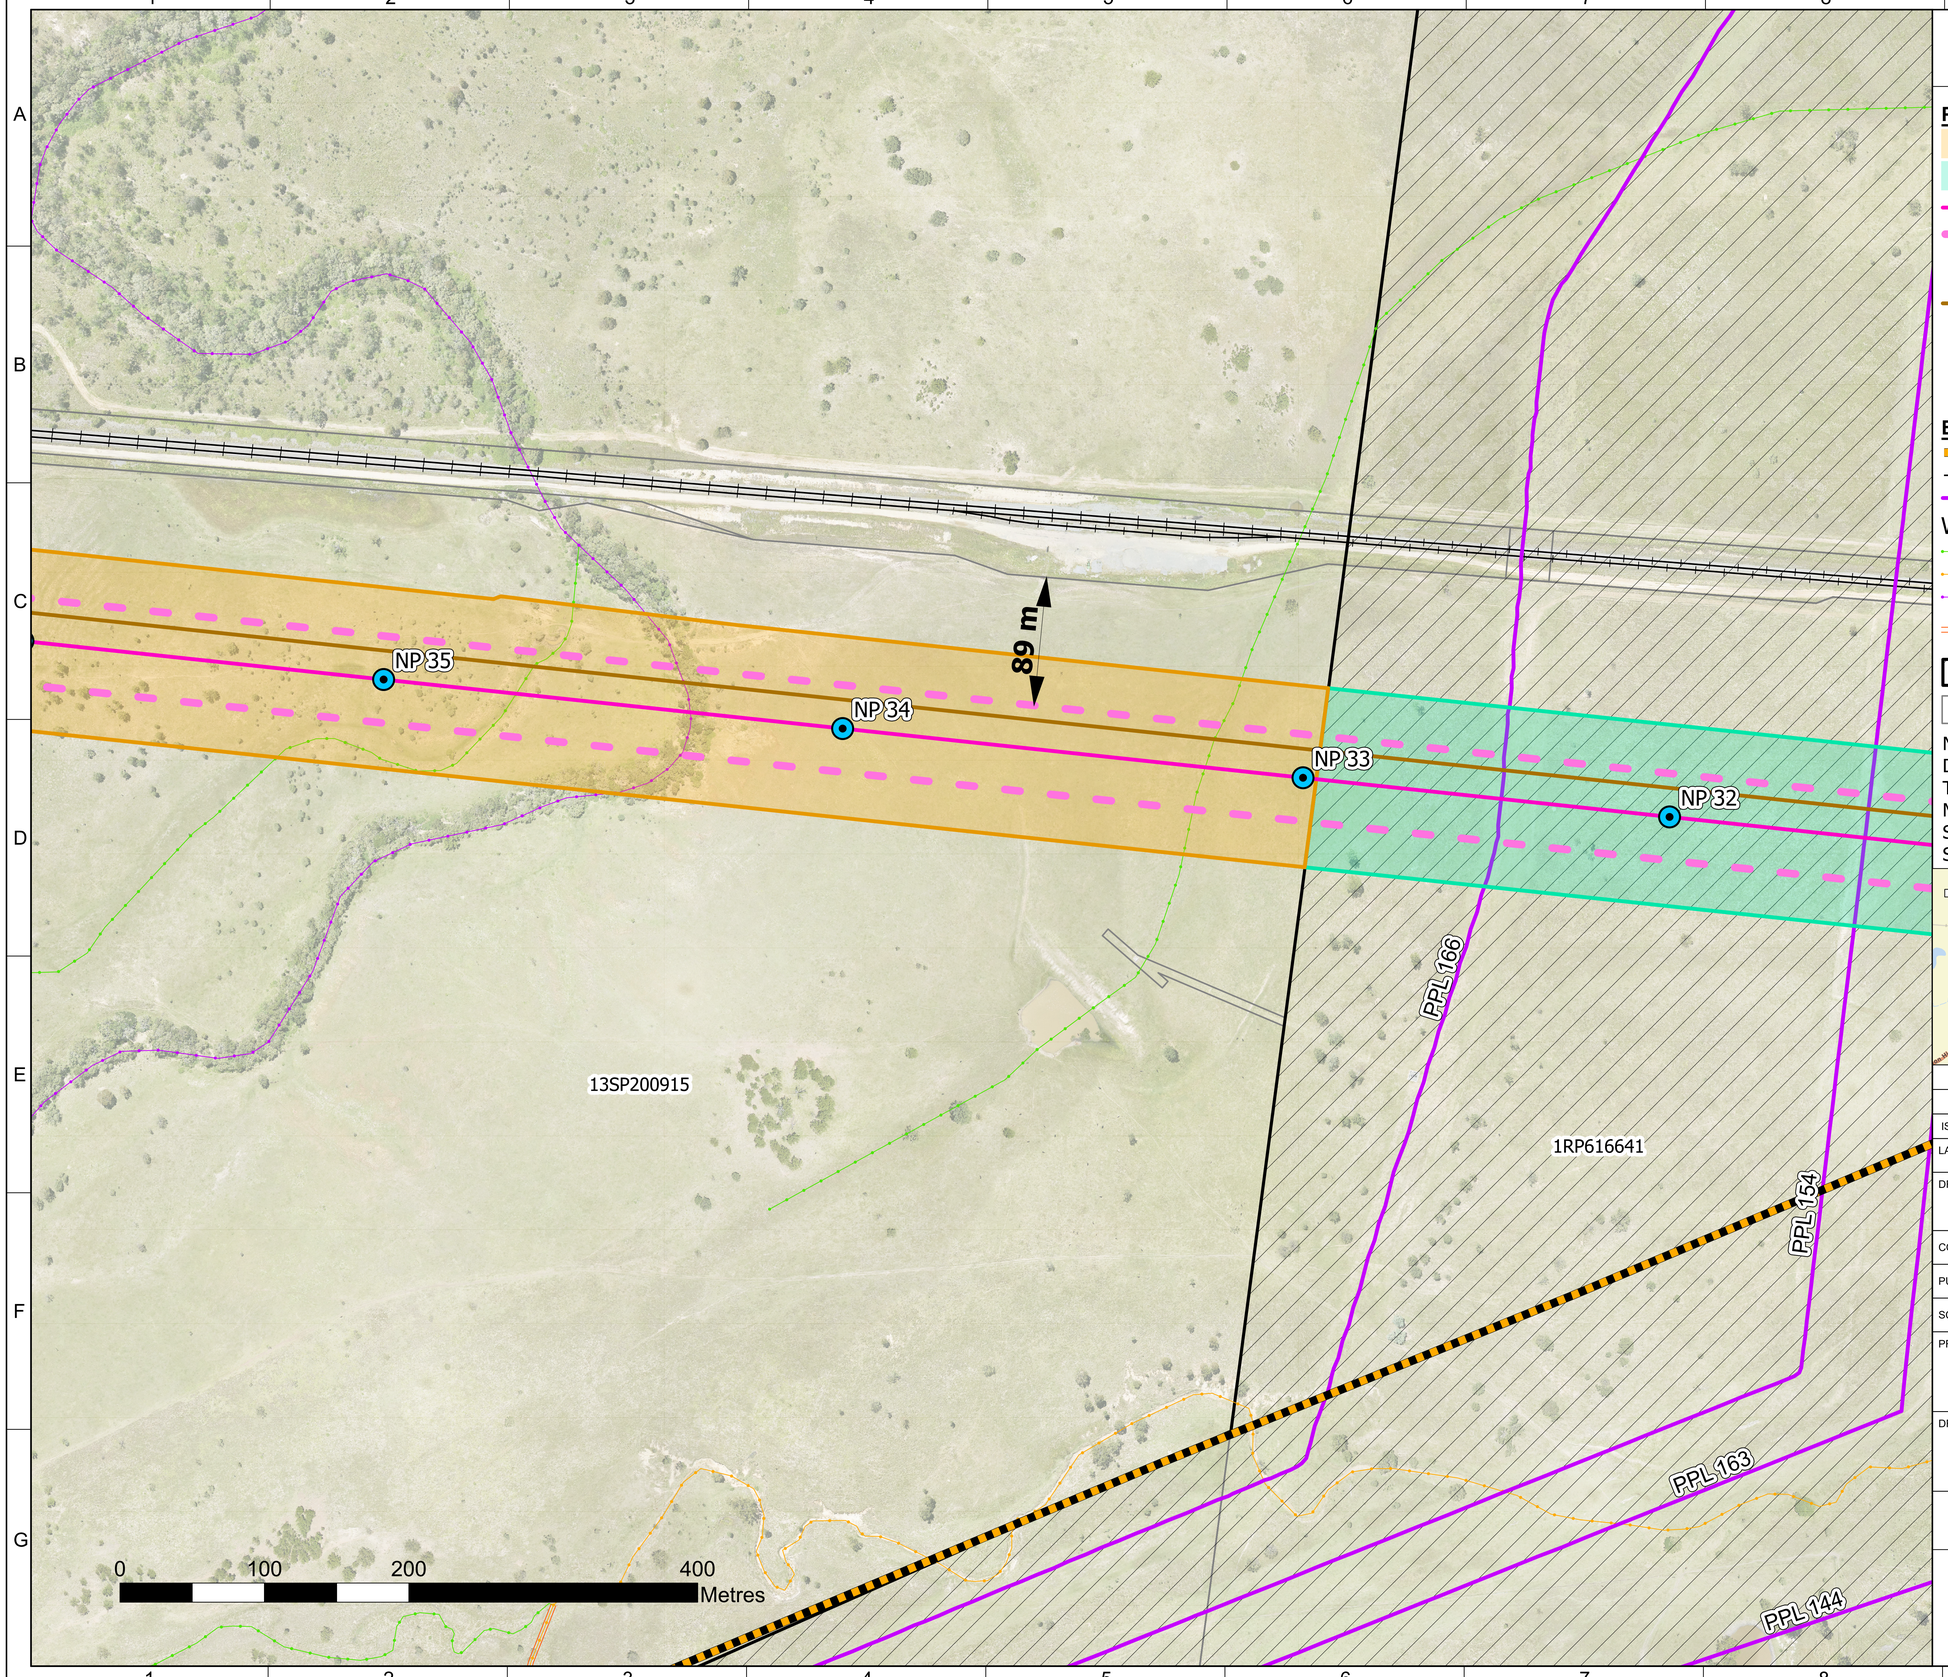

Source data © State of Queensland (Department of Resources).

PROPOSED INFRASTRUCTURE

- PROJECT DISTURBANCE FOOTPRINT - DA2 (GRC)
- PROJECT DISTURBANCE FOOTPRINT - DA3 (OCG)
- PROPOSED OVERHEAD TRANSMISSION LINE ROUTE
- PROPOSED OVERHEAD TRANSMISSION LINE EASEMENT (60m)
- PROPOSED MONOPOLE LOCATIONS
- PROPOSED ACCESS TRACKS

EXISTING INFRASTRUCTURE

- 12.7kV POWER LINE
- MOURA RAILWAY
- PETROLEUM PIPELINE LICENCE (PPL) CENTRE LINE

WATERWAY BARRIER WORKS

- LOW
- MODERATE
- MAJOR
- DRAINAGE FEATURES (FROM WATERCOURSE IDENTIFICATION MAP)
- CALLIDE INFRASTRUCTURE CORRIDOR STATE DEVELOPMENT AREA
- CADASTRAL BOUNDARIES

Note: Drawing based on 05031-RES-MAP-DR-TE-005 (revision 2).
Temporary areas shown on 05031-RES-MAP-DR-TE-008.
Switchyard detail shown on 05031-RES-SUB-DR-EE-001.

N

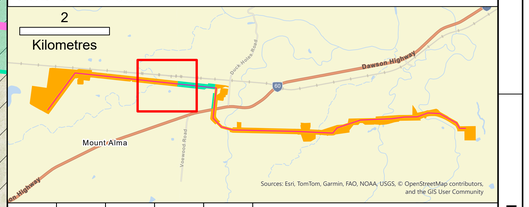

ISSUE	DRAWN	DATE	APPD	DATE	REVISION NOTES
2	SP	12/06/26	LM	15/06/26	ADD SWITCHYARD DETAIL
1	SP	5/6/26	LM	9/6/26	FIRST ISSUE

LAYOUT DRAWING	N/A	LAYOUT NO.	N/A
DRAWING NUMBER	05031-RES-MAP-DR-TE-007		
COORDS	GDA 1994 MGA Zone 56		
PURPOSE	PLANNING		
SCALE	1:1,500	ORIGINAL PLOT SIZE	A0

PROJECT TITLE
WOODERSON SOLAR FARM

DRAWING TITLE
PROPOSAL PLAN - DA2 & DA3 - OPERATIONS

THIS DRAWING IS THE PROPERTY OF CENTRAL QUEENSLAND POWER DEVELOPMENT CO PTY LIMITED AND NO REPRODUCTION MAY BE MADE IN WHOLE OR IN PART WITHOUT PERMISSION

CQP
CENTRAL QUEENSLAND POWER

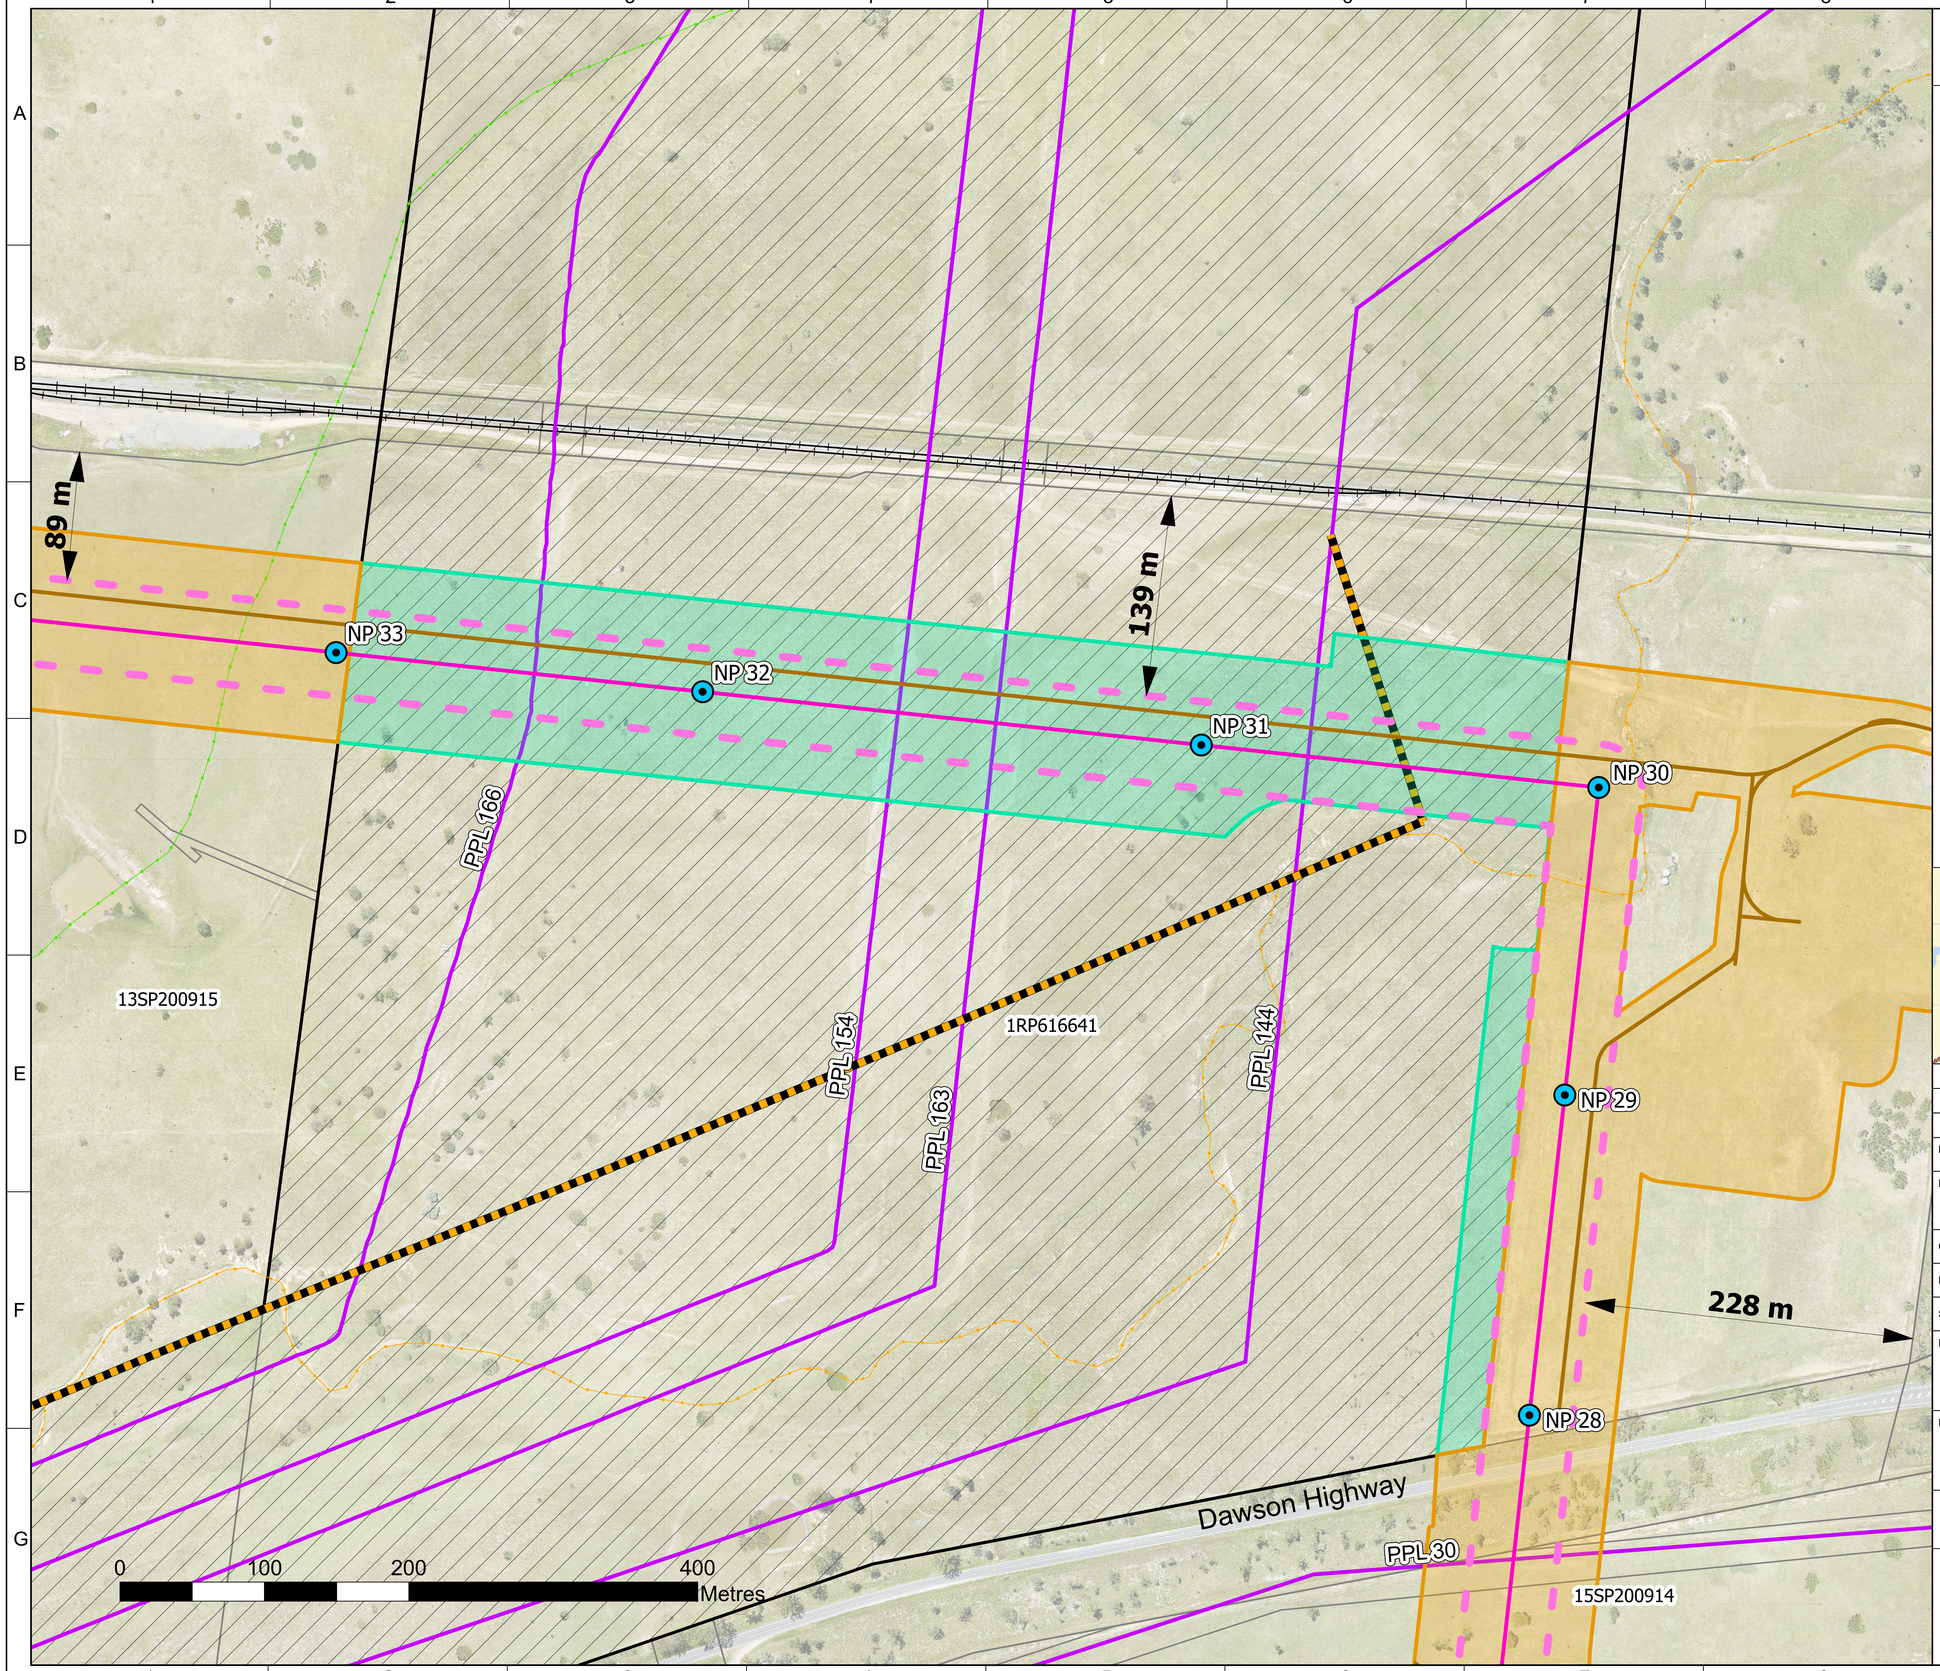

Source data © State of Queensland (Department of Resources).

PROPOSED INFRASTRUCTURE

- PROJECT DISTURBANCE FOOTPRINT - DA2 (GRC)
- PROJECT DISTURBANCE FOOTPRINT - DA3 (OCG)
- PROPOSED OVERHEAD TRANSMISSION LINE ROUTE
- PROPOSED OVERHEAD TRANSMISSION LINE EASEMENT (60m)
- PROPOSED MONOPOLE LOCATIONS
- PROPOSED ACCESS TRACKS

EXISTING INFRASTRUCTURE

- 12.7kV POWER LINE
- MOURA RAILWAY
- PETROLEUM PIPELINE LICENCE (PPL) CENTRE LINE

WATERWAY BARRIER WORKS

- LOW
- MODERATE
- CALLIDE INFRASTRUCTURE CORRIDOR STATE DEVELOPMENT AREA
- CADASTRAL BOUNDARIES

Note: Drawing based on 05031-RES-MAP-DR-TE-005 (revision 2).
Temporary areas shown on 05031-RES-MAP-DR-TE-008.
Switchyard detail shown on 05031-RES-SUB-DR-EE-001.

N

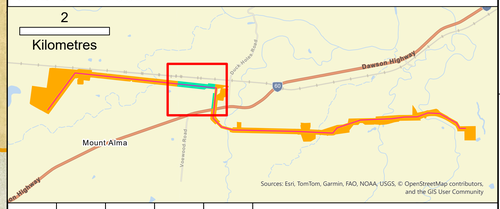

ISSUE	DRAWN	DATE	APPD	DATE	REVISION NOTES
2	SP	12/06/26	LM	15/06/26	ADD SWITCHYARD DETAIL
1	SP	5/6/26	LM	9/6/26	FIRST ISSUE

LAYOUT DRAWING	N/A	LAYOUT NO.	N/A
DRAWING NUMBER	05031-RES-MAP-DR-TE-007		
COORDS	GDA 1994 MGA Zone 56		
PURPOSE	PLANNING		
SCALE	1:1,500	ORIGINAL PLOT SIZE	A0
PROJECT TITLE	WOODERSON SOLAR FARM		
DRAWING TITLE	PROPOSAL PLAN - DA2 & DA3 - OPERATIONS		

THIS DRAWING IS THE PROPERTY OF CENTRAL QUEENSLAND POWER DEVELOPMENT CO PTY LIMITED AND NO REPRODUCTION MAY BE MADE IN WHOLE OR IN PART WITHOUT PERMISSION

CQP
CENTRAL QUEENSLAND POWER

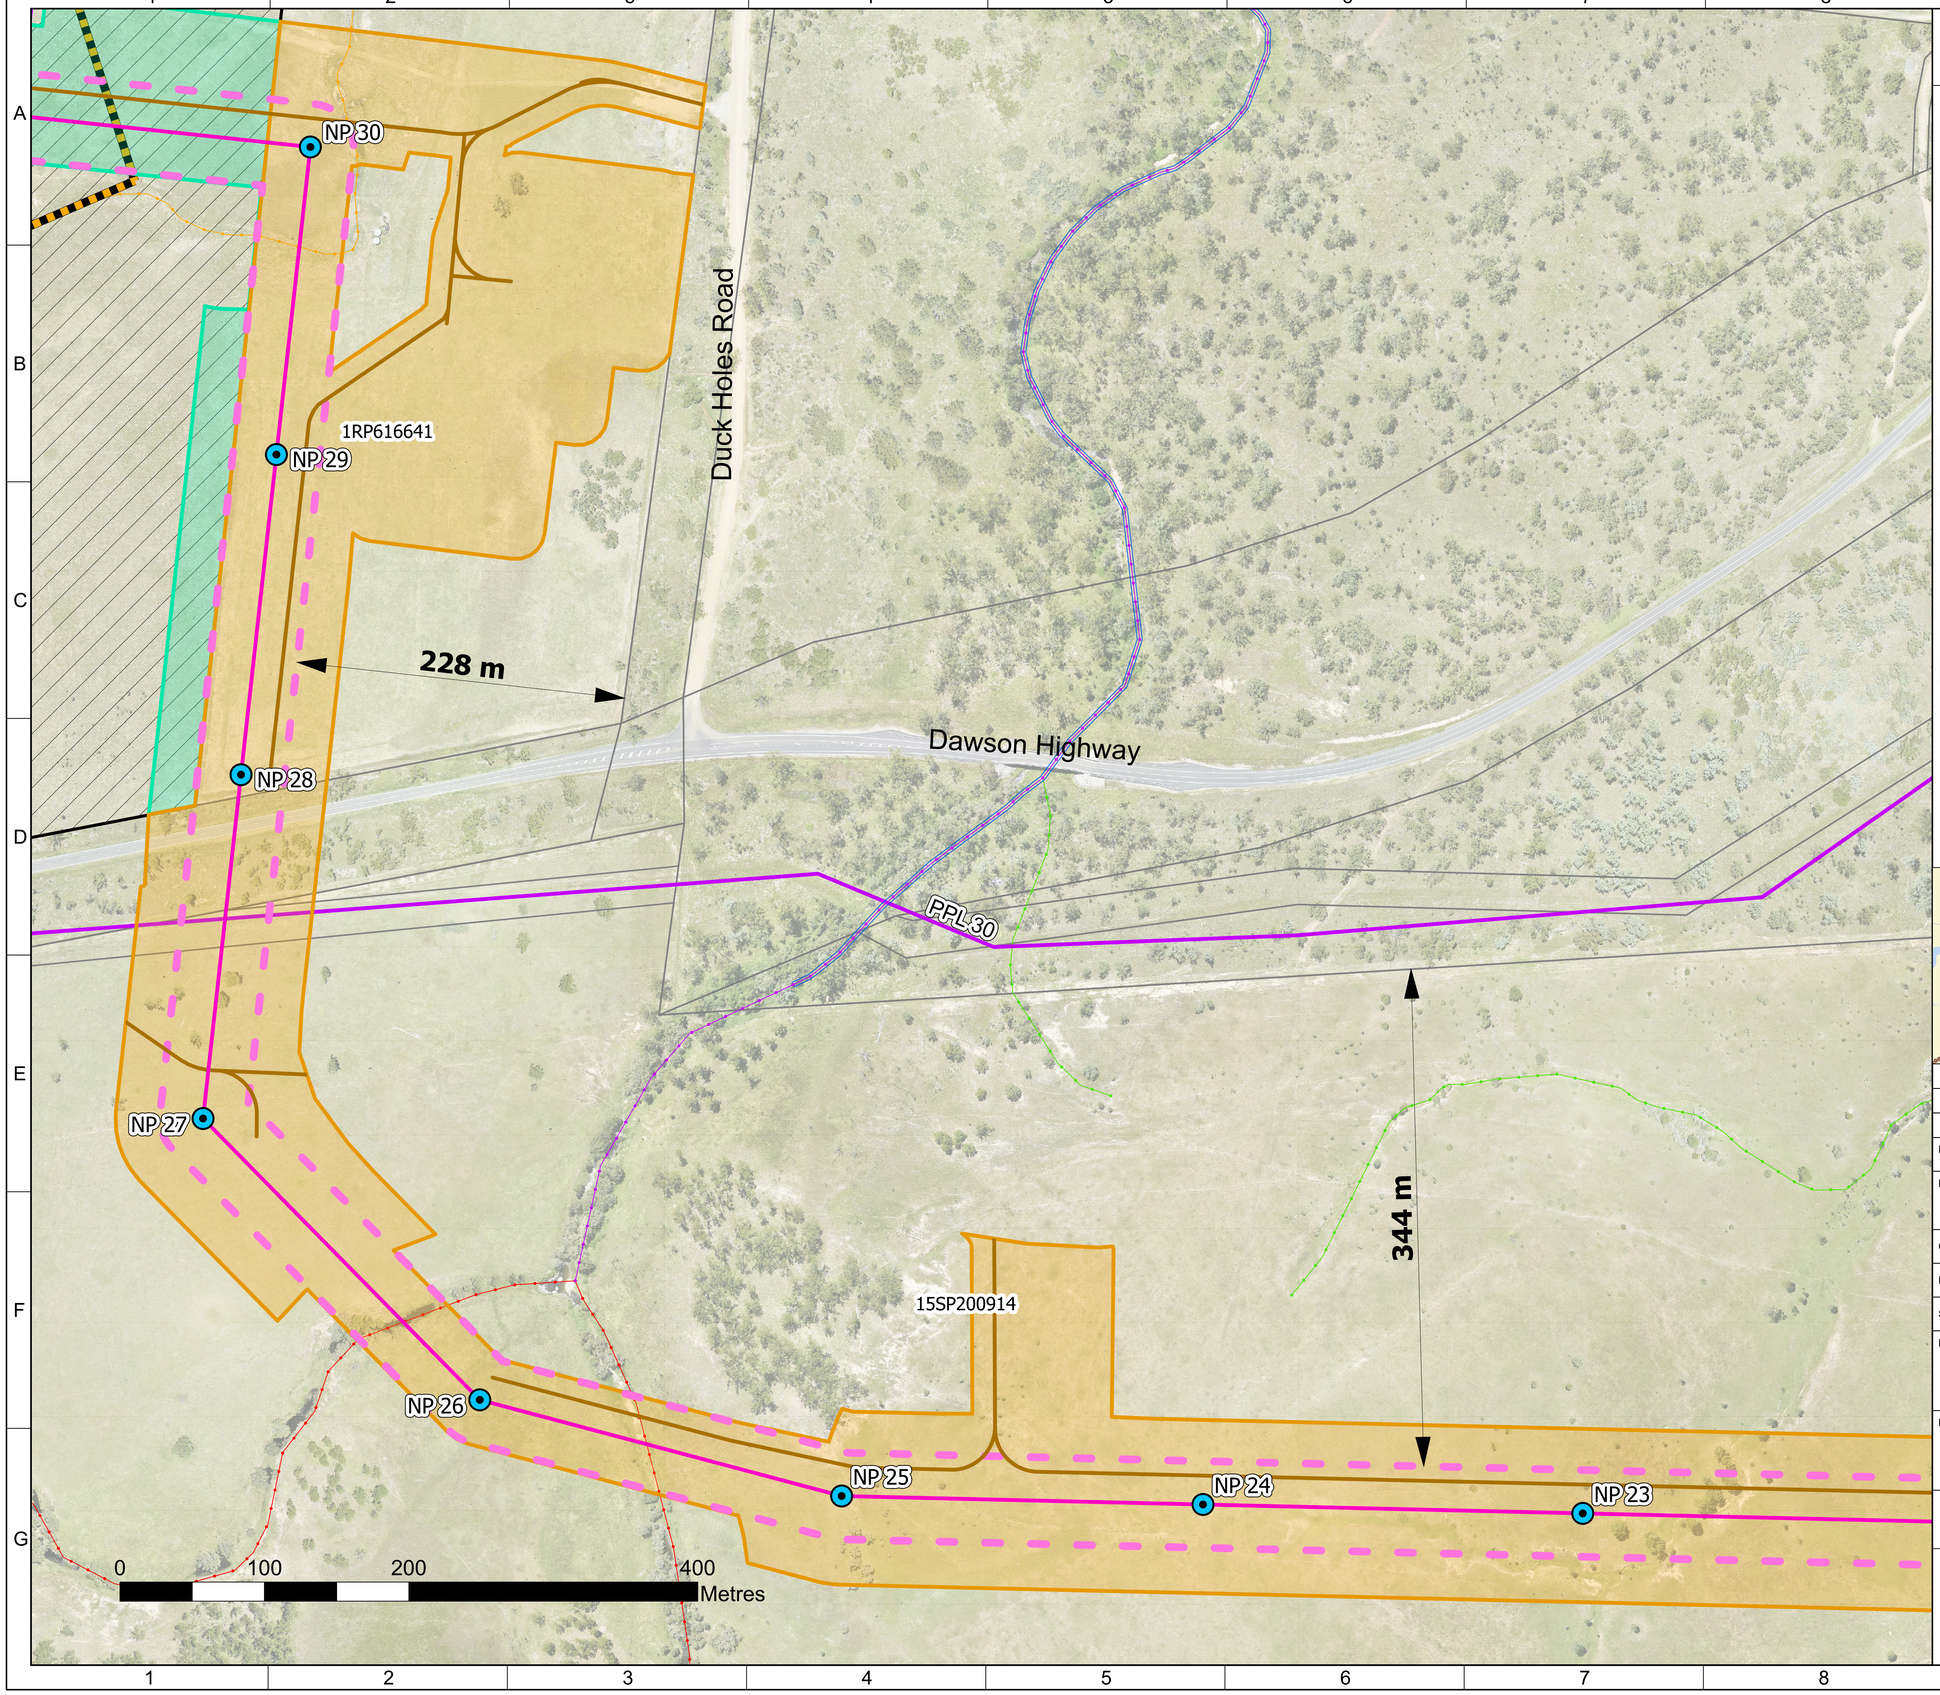

Source data © State of Queensland (Department of Resources).

PROPOSED INFRASTRUCTURE

- PROJECT DISTURBANCE FOOTPRINT - DA2 (GRC)
- PROJECT DISTURBANCE FOOTPRINT - DA3 (OCG)
- PROPOSED OVERHEAD TRANSMISSION LINE ROUTE
- PROPOSED OVERHEAD TRANSMISSION LINE EASEMENT (60m)
- PROPOSED MONOPOLE LOCATIONS
- PROPOSED ACCESS TRACKS

EXISTING INFRASTRUCTURE

- 12.7kV POWER LINE
- PETROLEUM PIPELINE LICENCE (PPL) CENTRE LINE

WATERWAY BARRIER WORKS

- LOW
- MODERATE
- HIGH
- MAJOR
- WATERCOURSES (FROM WATERCOURSE IDENTIFICATION MAP)
- CALLIDE INFRASTRUCTURE CORRIDOR STATE DEVELOPMENT AREA
- CADASTRAL BOUNDARIES

Note: Drawing based on 05031-RES-MAP-DR-TE-005 (revision 2).
Temporary areas shown on 05031-RES-MAP-DR-TE-008.
Switchyard detail shown on 05031-RES-SUB-DR-EE-001.

N

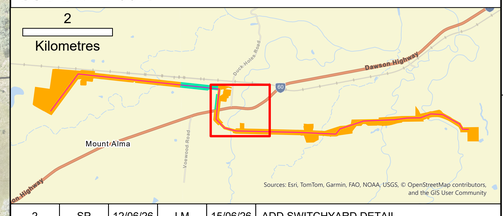

ISSUE	DRAWN	DATE	APPD	DATE	REVISION NOTES
2	SP	12/06/26	LM	15/06/26	ADD SWITCHYARD DETAIL
1	SP	5/6/26	LM	9/6/26	FIRST ISSUE

LAYOUT DRAWING	N/A	LAYOUT NO.	N/A
DRAWING NUMBER	05031-RES-MAP-DR-TE-007		
COORDS	GDA 1994 MGA Zone 56		
PURPOSE	PLANNING		
SCALE	1:1,500	ORIGINAL PLOT SIZE	A0

PROJECT TITLE
WOODERSON SOLAR FARM

DRAWING TITLE
PROPOSAL PLAN - DA2 & DA3 - OPERATIONS

THIS DRAWING IS THE PROPERTY OF CENTRAL QUEENSLAND POWER DEVELOPMENT CO PTY LIMITED AND NO REPRODUCTION MAY BE MADE IN WHOLE OR IN PART WITHOUT PERMISSION

CQP
CENTRAL QUEENSLAND POWER

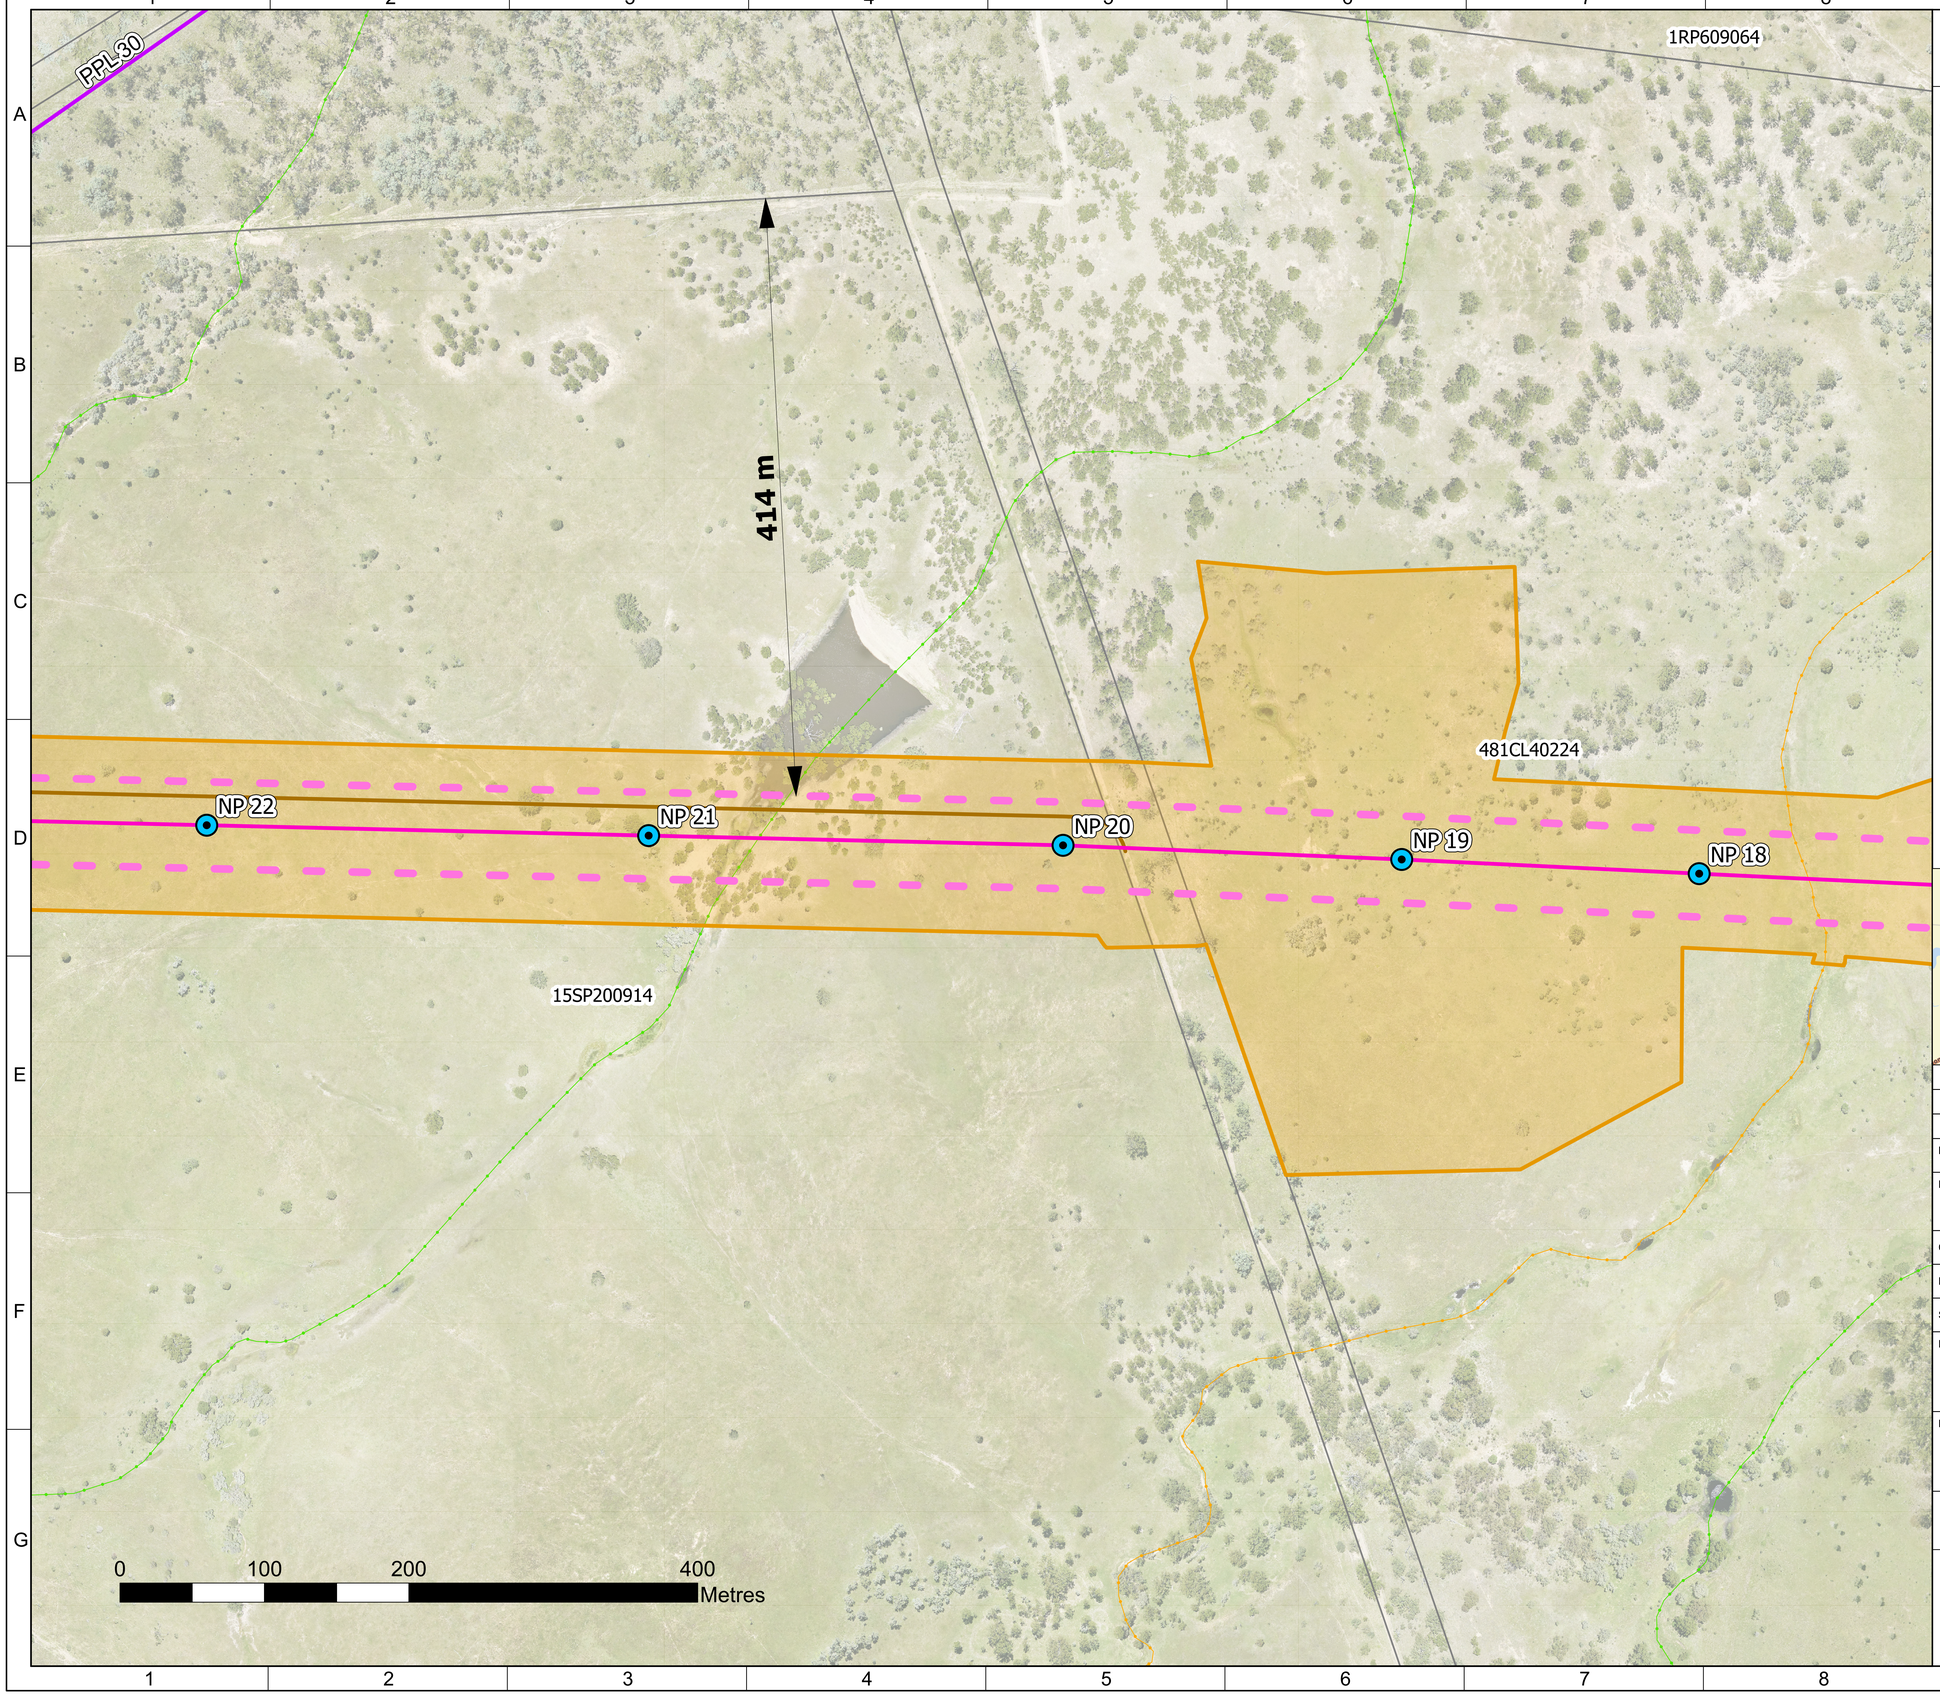

Source data © State of Queensland (Department of Resources).

PROPOSED INFRASTRUCTURE

- PROJECT DISTURBANCE FOOTPRINT - DA2 (GRC)
- PROPOSED OVERHEAD TRANSMISSION LINE ROUTE
- PROPOSED OVERHEAD TRANSMISSION LINE EASEMENT (60m)
- PROPOSED MONOPOLE LOCATIONS
- PROPOSED ACCESS TRACKS

EXISTING INFRASTRUCTURE

- PETROLEUM PIPELINE LICENCE (PPL) CENTRE LINE

WATERWAY BARRIER WORKS

- LOW
- MODERATE
- CADASTRAL BOUNDARIES

Note: Drawing based on 05031-RES-MAP-DR-TE-005 (revision 2).
Temporary areas shown on 05031-RES-MAP-DR-TE-008.
Switchyard detail shown on 05031-RES-SUB-DR-EE-001.

N

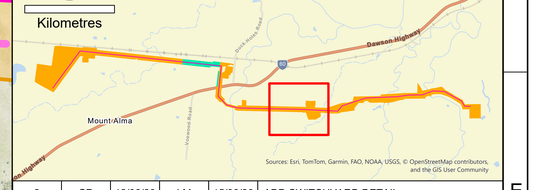

ISSUE	DRAWN	DATE	APPD	DATE	REVISION NOTES
2	SP	12/06/26	LM	15/06/26	ADD SWITCHYARD DETAIL
1	SP	5/6/26	LM	9/6/26	FIRST ISSUE

LAYOUT DRAWING	N/A	LAYOUT NO.	N/A
DRAWING NUMBER	05031-RES-MAP-DR-TE-007		
COORDS	GDA 1994 MGA Zone 56		
PURPOSE	PLANNING		
SCALE	1:1,500	ORIGINAL PLOT SIZE	A0
PROJECT TITLE	WOODERSON SOLAR FARM		
DRAWING TITLE	PROPOSAL PLAN - DA2 & DA3 - OPERATIONS		

THIS DRAWING IS THE PROPERTY OF CENTRAL QUEENSLAND POWER DEVELOPMENT CO PTY LIMITED AND NO REPRODUCTION MAY BE MADE IN WHOLE OR IN PART WITHOUT PERMISSION

CQP
CENTRAL QUEENSLAND POWER

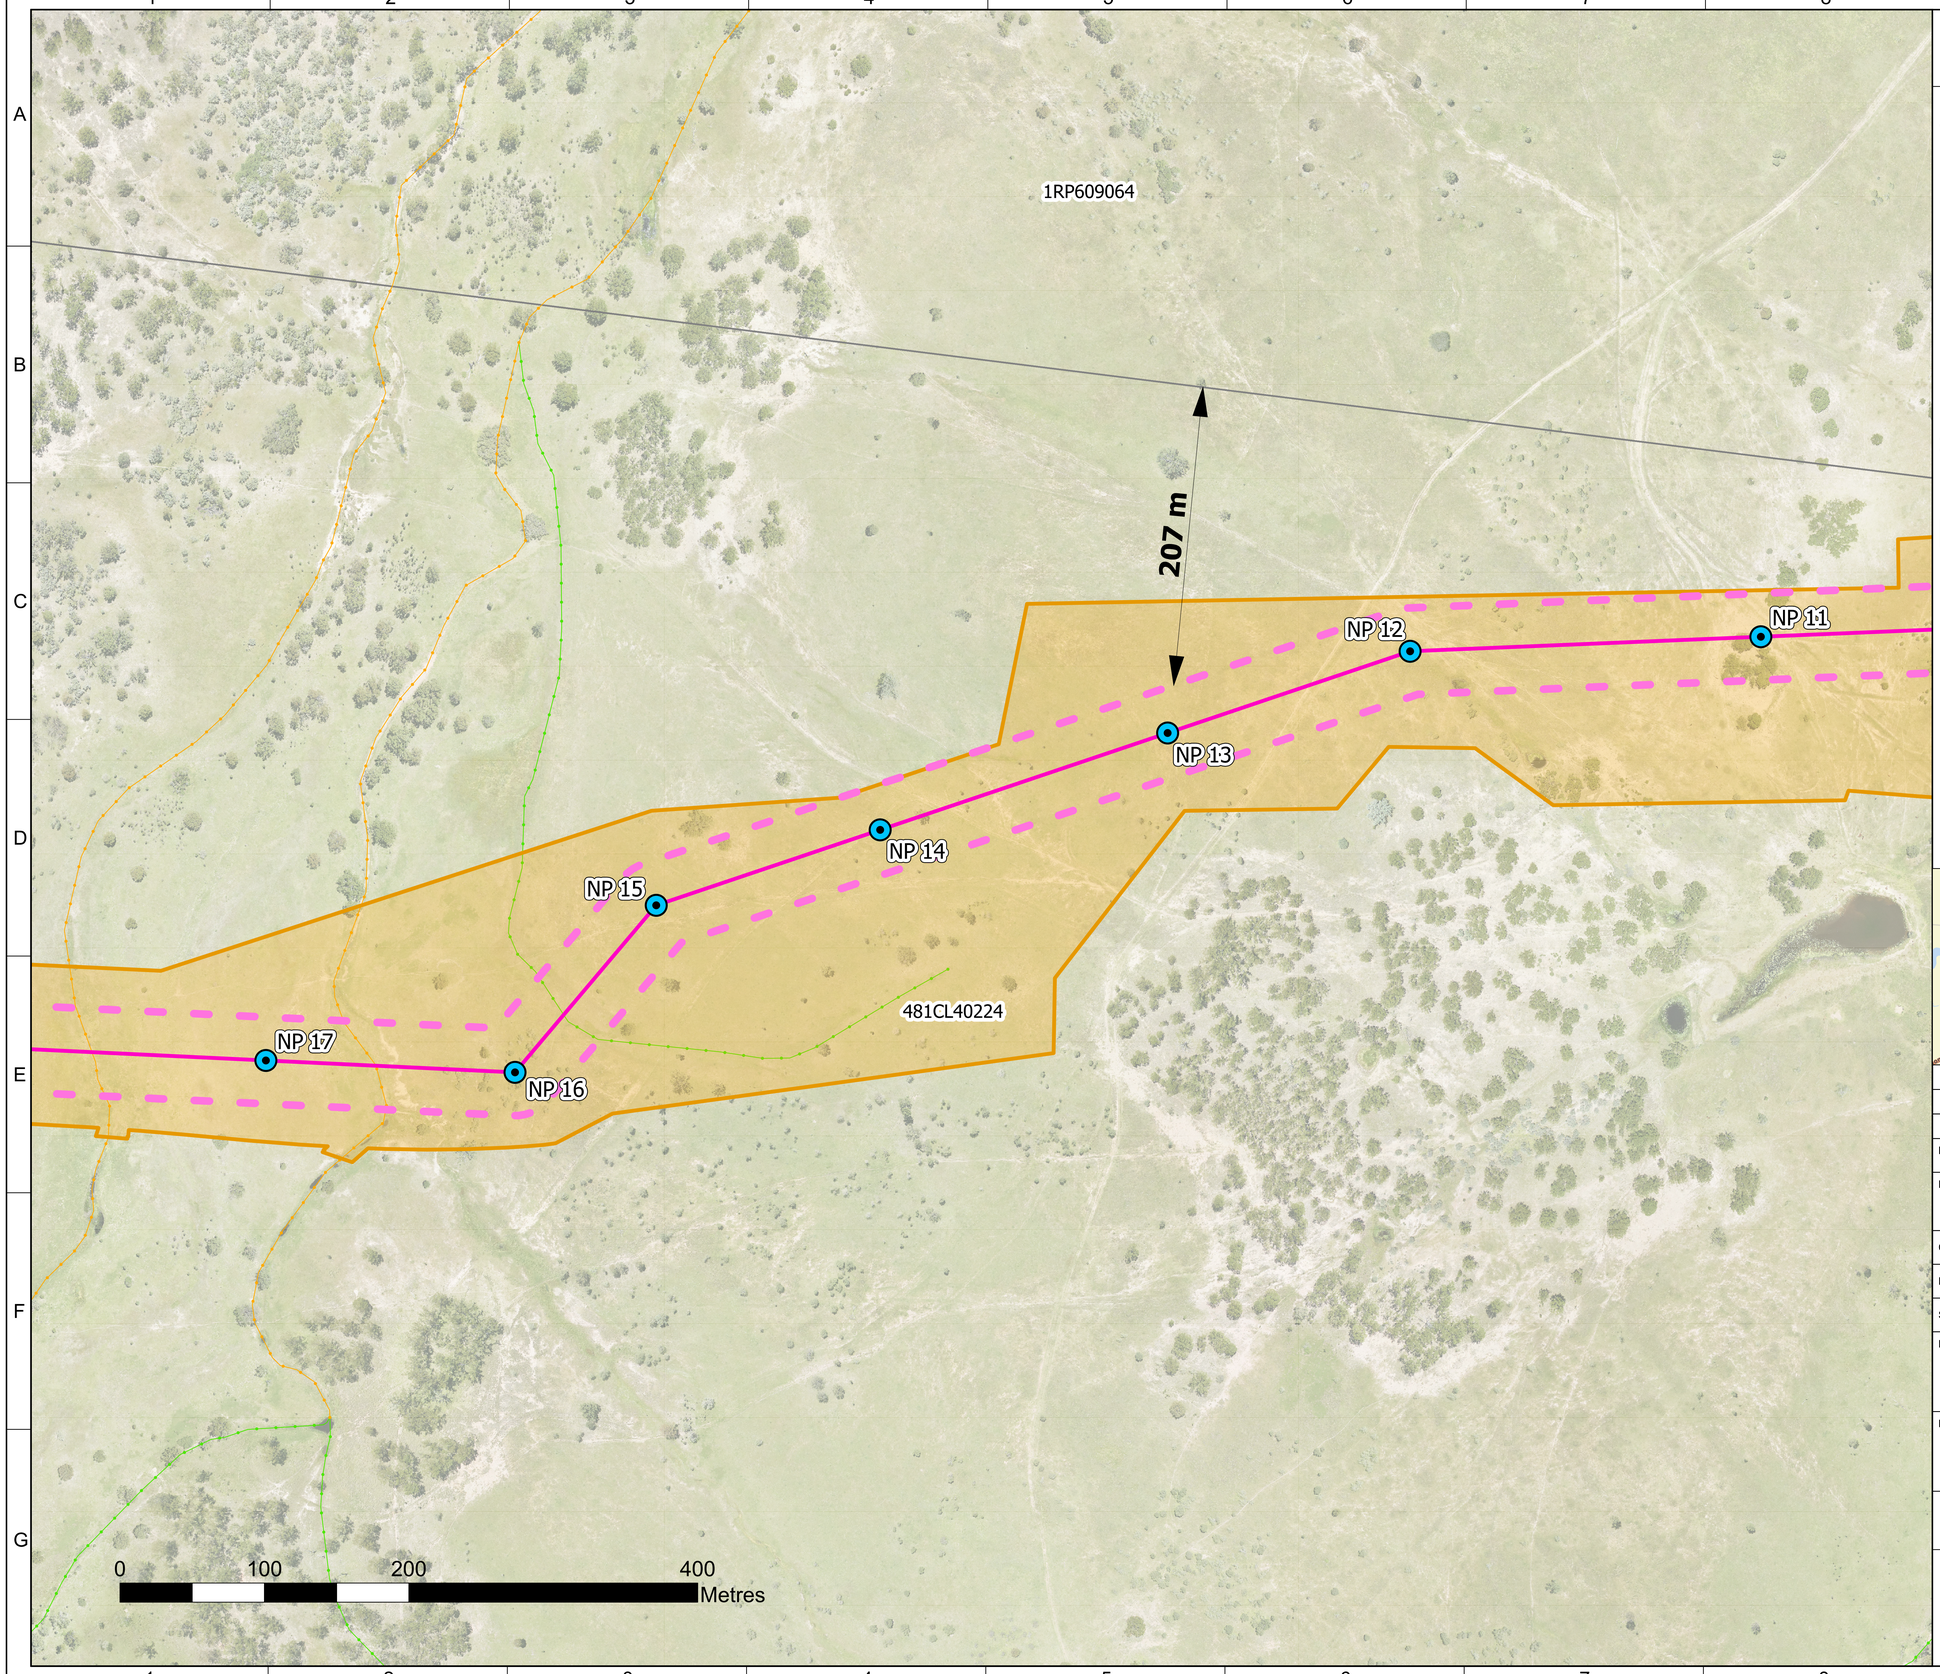

Source data © State of Queensland (Department of Resources).

PROPOSED INFRASTRUCTURE

- PROJECT DISTURBANCE FOOTPRINT - DA2 (GRC)
- PROPOSED OVERHEAD TRANSMISSION LINE ROUTE
- PROPOSED OVERHEAD TRANSMISSION LINE EASEMENT (60m)
- PROPOSED MONOPOLE LOCATIONS

EXISTING INFRASTRUCTURE

WATERWAY BARRIER WORKS

- LOW
- MODERATE
- CADASTRAL BOUNDARIES

Note: Drawing based on 05031-RES-MAP-DR-TE-005 (revision 2).
Temporary areas shown on 05031-RES-MAP-DR-TE-008.
Switchyard detail shown on 05031-RES-SUB-DR-EE-001.

N

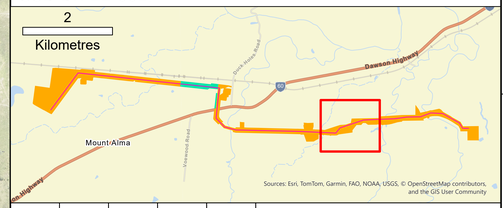

ISSUE	DRAWN	DATE	APPD	DATE	REVISION NOTES
2	SP	12/06/26	LM	15/06/26	ADD SWITCHYARD DETAIL
1	SP	5/6/26	LM	9/6/26	FIRST ISSUE

LAYOUT DRAWING	N/A	LAYOUT NO.	N/A
DRAWING NUMBER	05031-RES-MAP-DR-TE-007		
COORDS	GDA 1994 MGA Zone 56		
PURPOSE	PLANNING		
SCALE	1:1,500	ORIGINAL PLOT SIZE	A0
PROJECT TITLE	WOODERSON SOLAR FARM		
DRAWING TITLE	PROPOSAL PLAN - DA2 & DA3 - OPERATIONS		

THIS DRAWING IS THE PROPERTY OF CENTRAL QUEENSLAND POWER DEVELOPMENT CO PTY LIMITED AND NO REPRODUCTION MAY BE MADE IN WHOLE OR IN PART WITHOUT PERMISSION

CQP
CENTRAL QUEENSLAND POWER

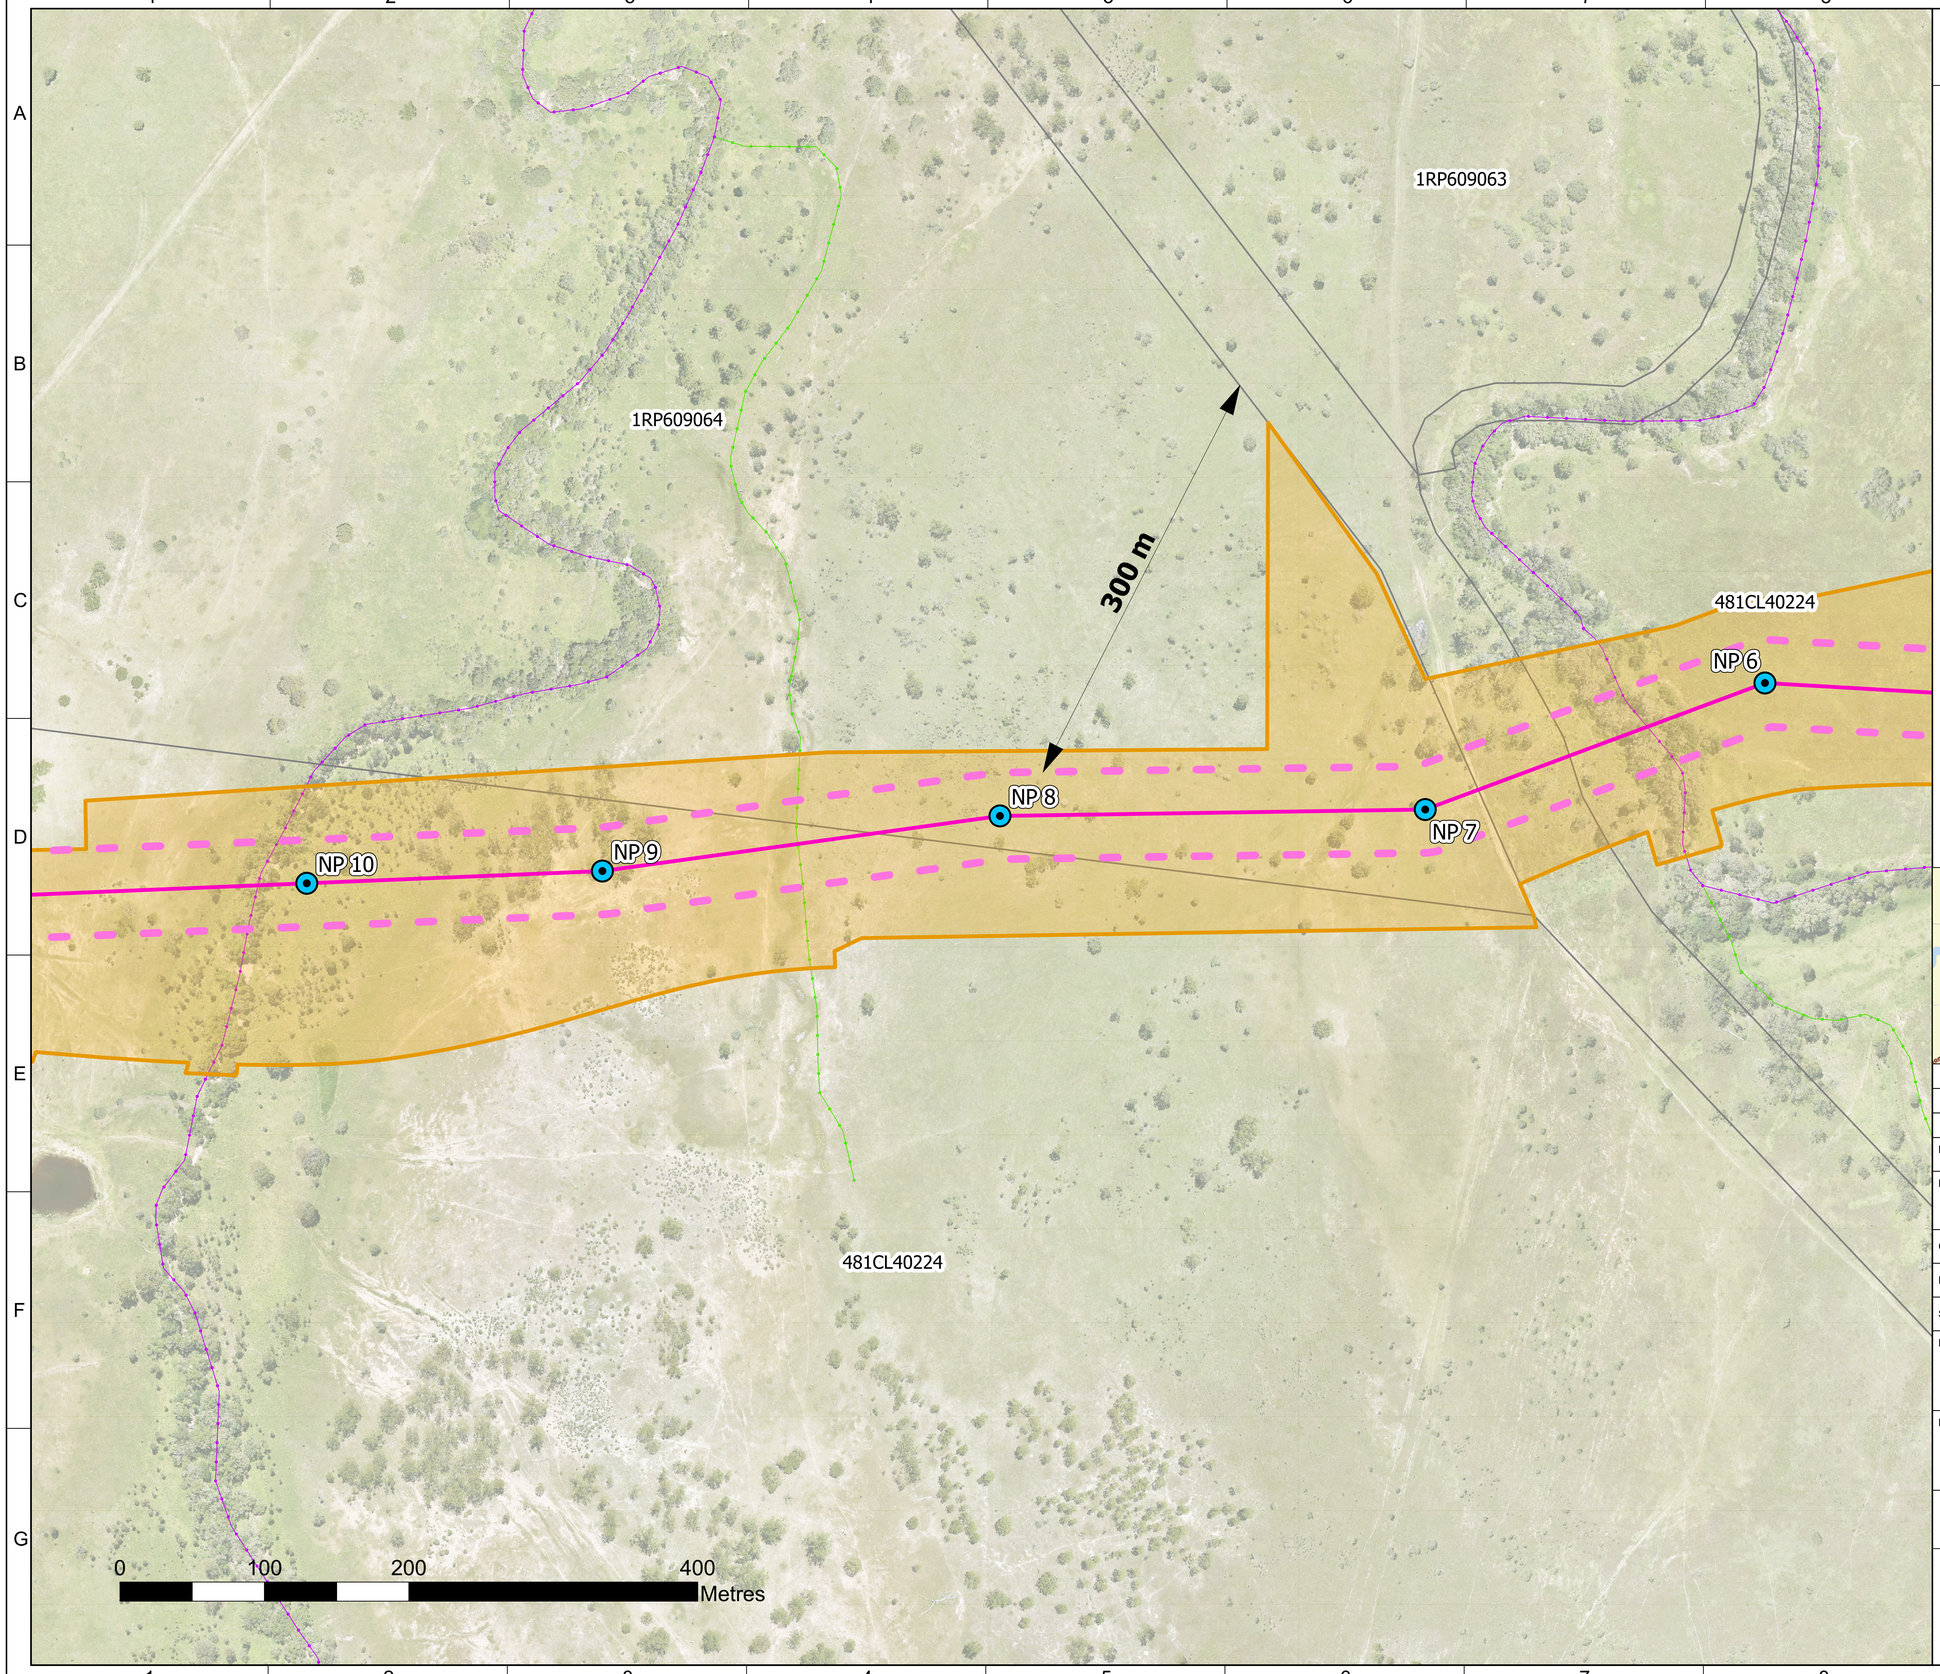

Source data © State of Queensland (Department of Resources).

PROPOSED INFRASTRUCTURE

- PROJECT DISTURBANCE FOOTPRINT - DA2 (GRC)
- PROPOSED OVERHEAD TRANSMISSION LINE ROUTE
- PROPOSED OVERHEAD TRANSMISSION LINE EASEMENT (60m)
- PROPOSED MONOPOLE LOCATIONS

EXISTING INFRASTRUCTURE

WATERWAY BARRIER WORKS

- LOW
- MAJOR
- CADASTRAL BOUNDARIES

Note: Drawing based on 05031-RES-MAP-DR-TE-005 (revision 2).
Temporary areas shown on 05031-RES-MAP-DR-TE-008.
Switchyard detail shown on 05031-RES-SUB-DR-EE-001.

N

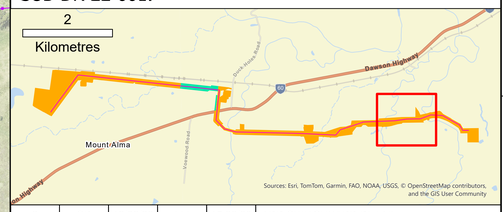

ISSUE	DRAWN	DATE	APPD	DATE	REVISION NOTES
2	SP	12/06/26	LM	15/06/26	ADD SWITCHYARD DETAIL
1	SP	5/6/26	LM	9/6/26	FIRST ISSUE

LAYOUT DRAWING	N/A	LAYOUT NO.	N/A
DRAWING NUMBER	05031-RES-MAP-DR-TE-007		
COORDS	GDA 1994 MGA Zone 56		
PURPOSE	PLANNING		
SCALE	1:1,500	ORIGINAL PLOT SIZE	A0
PROJECT TITLE	WOODERSON SOLAR FARM		
DRAWING TITLE	PROPOSAL PLAN - DA2 & DA3 - OPERATIONS		

THIS DRAWING IS THE PROPERTY OF CENTRAL QUEENSLAND POWER DEVELOPMENT CO PTY LIMITED AND NO REPRODUCTION MAY BE MADE IN WHOLE OR IN PART WITHOUT PERMISSION

CQP
CENTRAL QUEENSLAND POWER

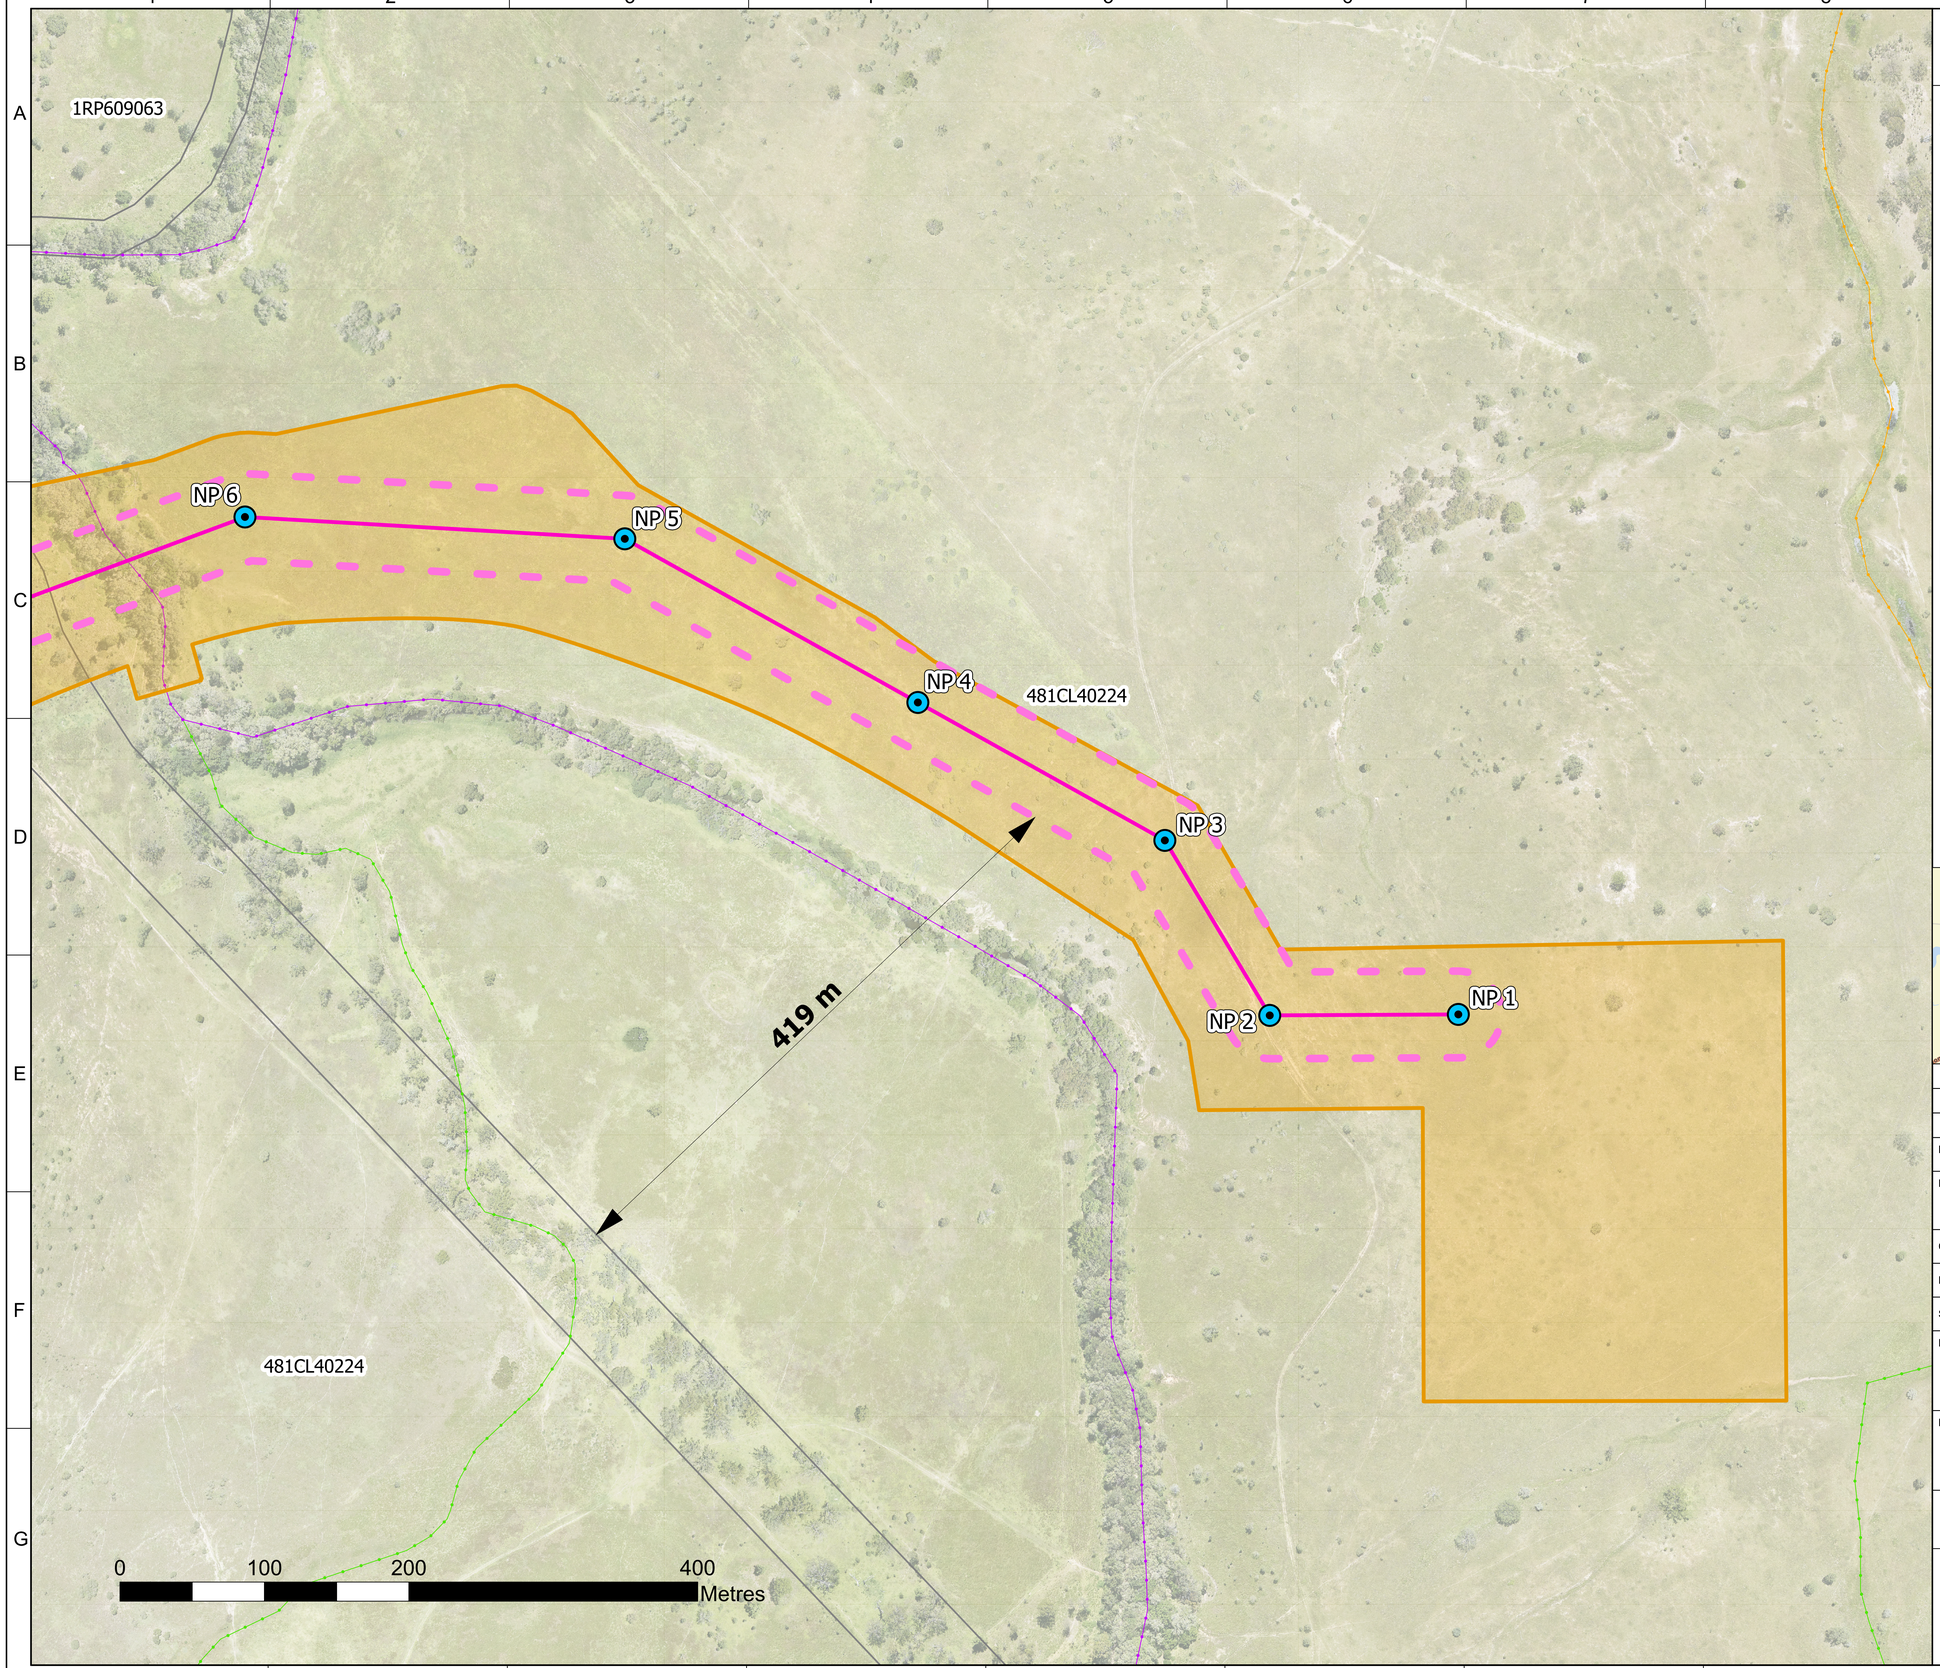

Source data © State of Queensland (Department of Resources).

PROPOSED INFRASTRUCTURE

- PROJECT DISTURBANCE FOOTPRINT - DA2 (GRC)
- PROPOSED OVERHEAD TRANSMISSION LINE ROUTE
- PROPOSED OVERHEAD TRANSMISSION LINE EASEMENT (60m)
- PROPOSED MONOPOLE LOCATIONS

EXISTING INFRASTRUCTURE

WATERWAY BARRIER WORKS

- LOW
- MODERATE
- MAJOR
- CADASTRAL BOUNDARIES

Note: Drawing based on 05031-RES-MAP-DR-TE-005 (revision 2).
Temporary areas shown on 05031-RES-MAP-DR-TE-008.
Switchyard detail shown on 05031-RES-SUB-DR-EE-001.

N

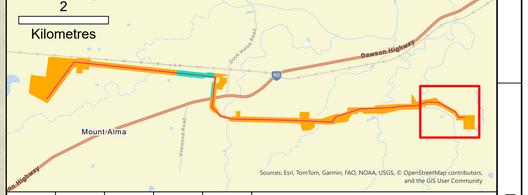

ISSUE	DRAWN	DATE	APPD	DATE	REVISION NOTES
2	SP	12/06/26	LM	15/06/26	ADD SWITCHYARD DETAIL
1	SP	5/6/26	LM	9/6/26	FIRST ISSUE

LAYOUT DRAWING	N/A	LAYOUT NO.	N/A
DRAWING NUMBER	05031-RES-MAP-DR-TE-007		
COORDS	GDA 1994 MGA Zone 56		
PURPOSE	PLANNING		
SCALE	1:1,500	ORIGINAL PLOT SIZE	A0
PROJECT TITLE	WOODERSON SOLAR FARM		
DRAWING TITLE	PROPOSAL PLAN - DA2 & DA3 - OPERATIONS		

THIS DRAWING IS THE PROPERTY OF CENTRAL QUEENSLAND POWER DEVELOPMENT CO PTY LIMITED AND NO REPRODUCTION MAY BE MADE IN WHOLE OR IN PART WITHOUT PERMISSION

CQP
CENTRAL QUEENSLAND POWER

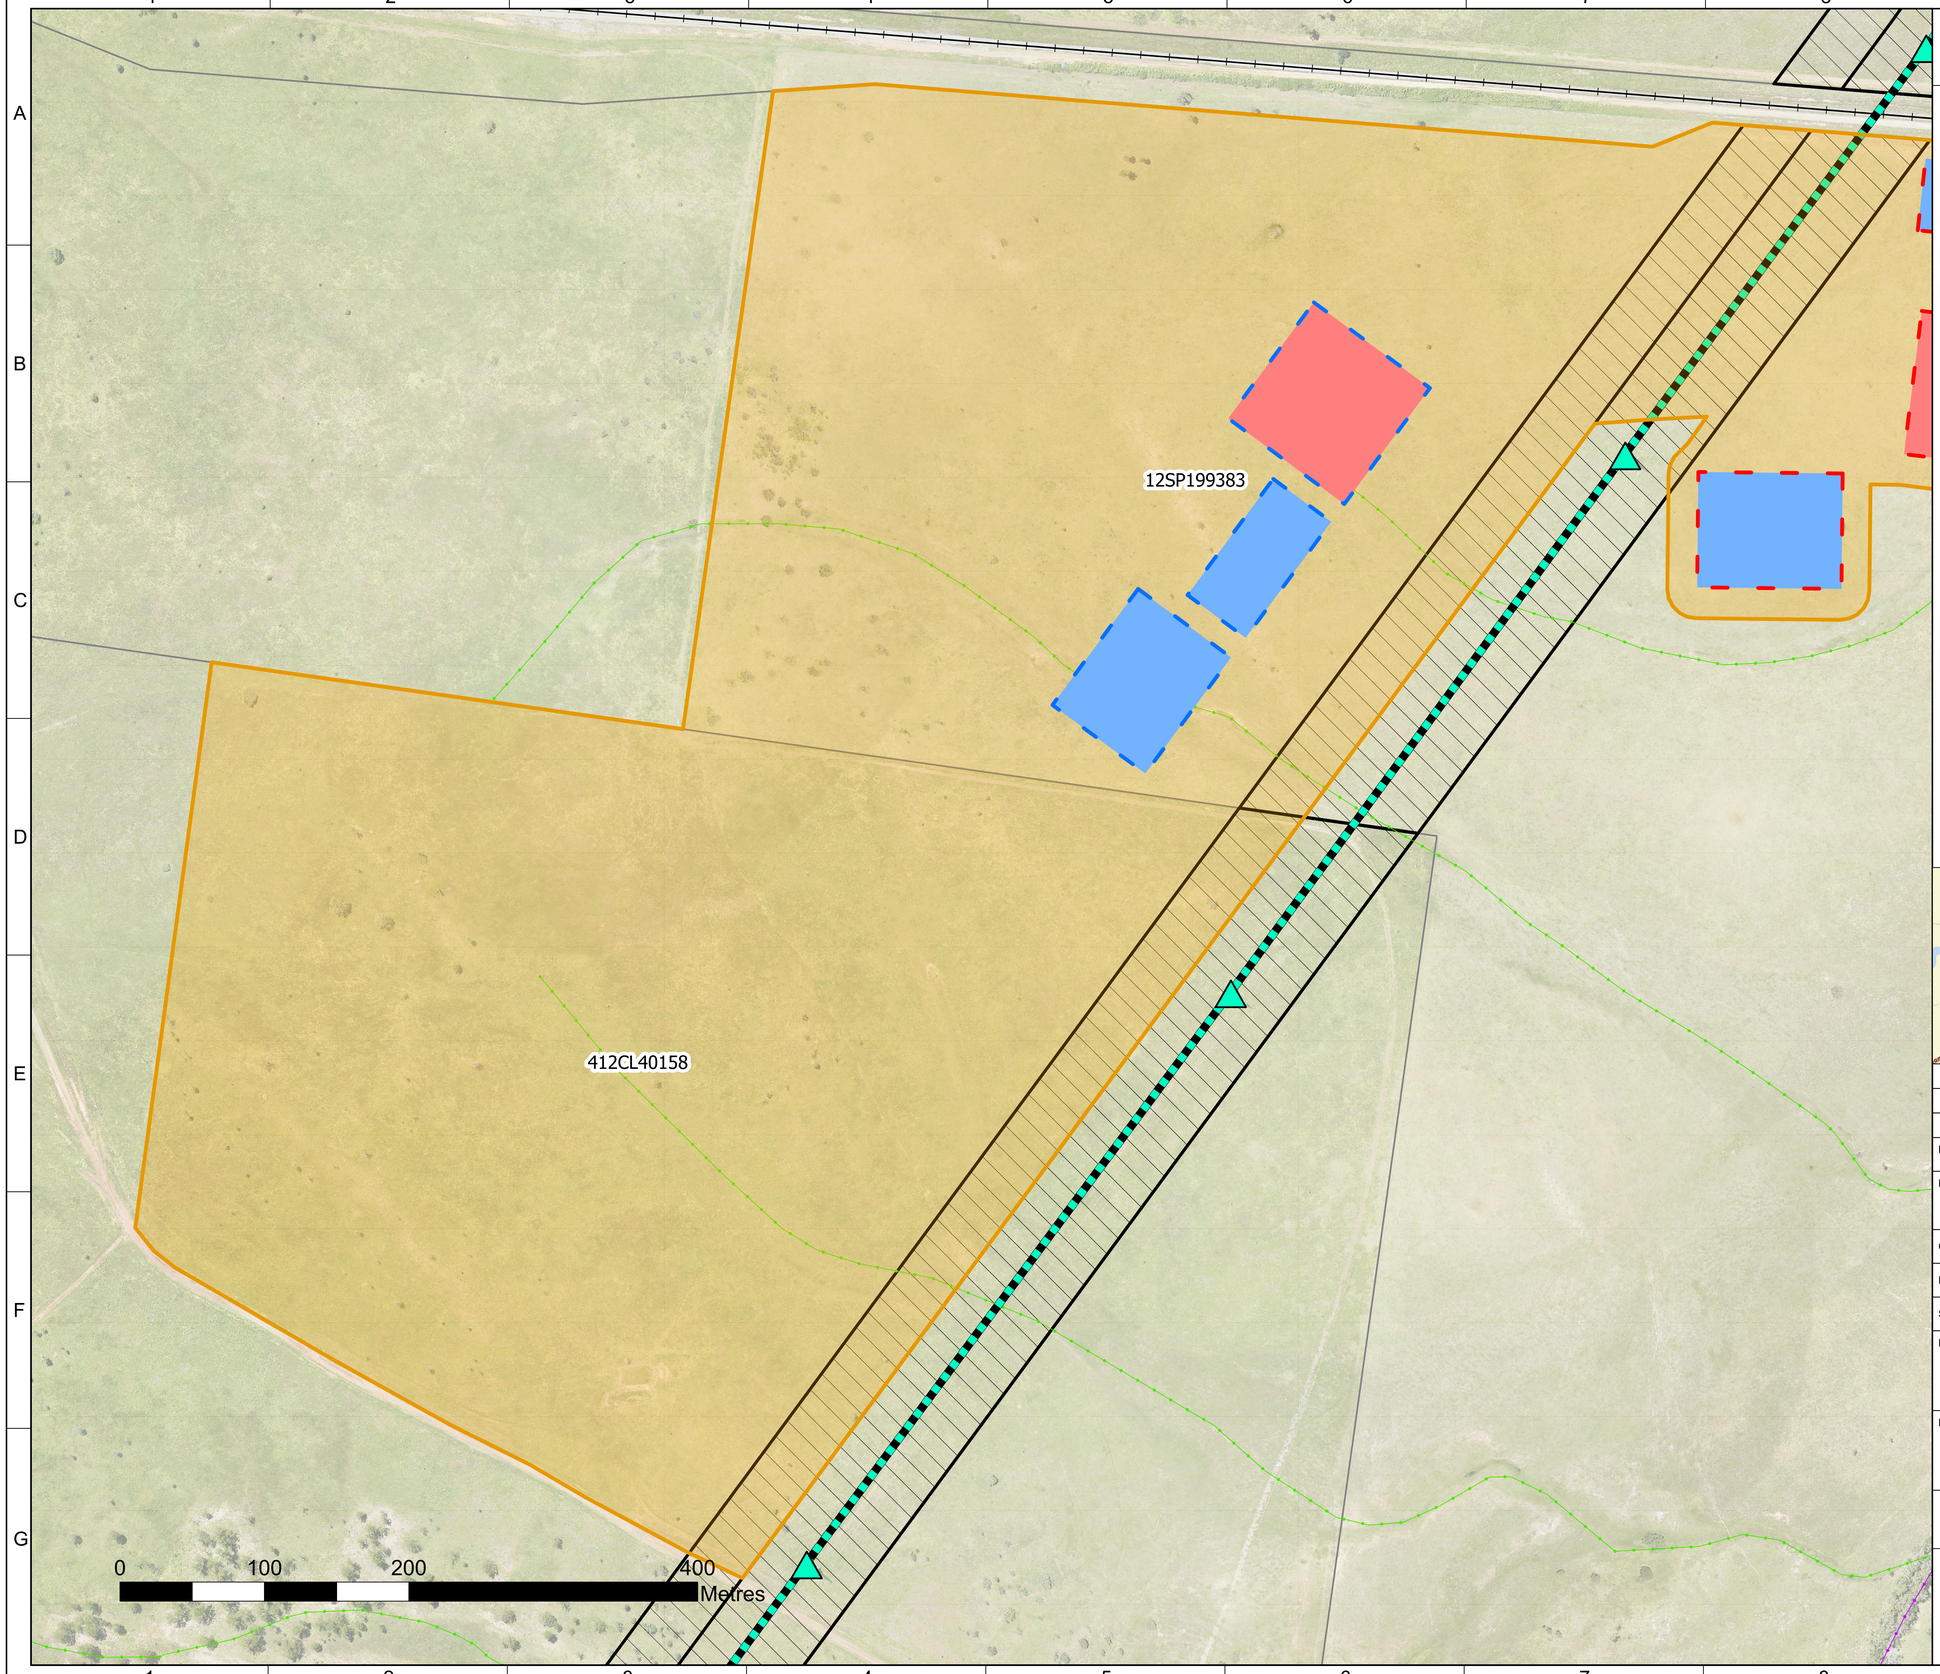

Source data © State of Queensland (Department of Resources).

PROPOSED TEMPORARY INFRASTRUCTURE

- PROJECT DISTURBANCE FOOTPRINT - DA2 (GRC)
- PROPOSED CONSTRUCTION COMPOUND AREA (OPTION A)
- PROPOSED TEMPORARY LAYDOWN AREA (OPTION A)
- PROPOSED CONSTRUCTION COMPOUND AREA (OPTION B)
- PROPOSED TEMPORARY LAYDOWN AREA (OPTION B)

EXISTING INFRASTRUCTURE

- POWERLINK CALVALE TO WURDONG 275kV OVERHEAD TRANSMISSION LINE
- EXISTING PYLONS
- MOURA RAILWAY

WATERWAY BARRIER WORKS

- LOW
- MAJOR
- POWER LINE EASEMENT (EXISTING)
- CADASTRAL BOUNDARIES

N

Note: Drawing based on 05031-RES-MAP-DR-TE-005 (revision 2).

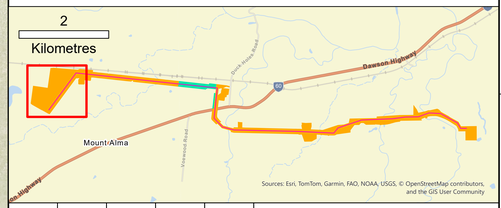

ISSUE	DRAWN	DATE	APPD	DATE	REVISION NOTES
2	SP	12/6/26	LM	15/06/26	LEGEND CHANGES
1	SP	5/6/26	LM	9/6/26	FIRST ISSUE

LAYOUT DRAWING	N/A	LAYOUT NO.	N/A
DRAWING NUMBER	05031-RES-MAP-DR-TE-008		
COORDS	GDA 1994 MGA Zone 56		
PURPOSE	PLANNING		
SCALE	1:1,500	ORIGINAL PLOT SIZE	A0
PROJECT TITLE	WOODERSON SOLAR FARM		
DRAWING TITLE	PROPOSAL PLAN - DA2 & DA3 - TEMPORARY INFRASTRUCTURE		

THIS DRAWING IS THE PROPERTY OF CENTRAL QUEENSLAND POWER DEVELOPMENT CO PTY LIMITED AND NO REPRODUCTION MAY BE MADE IN WHOLE OR IN PART WITHOUT PERMISSION

CQP
CENTRAL QUEENSLAND POWER

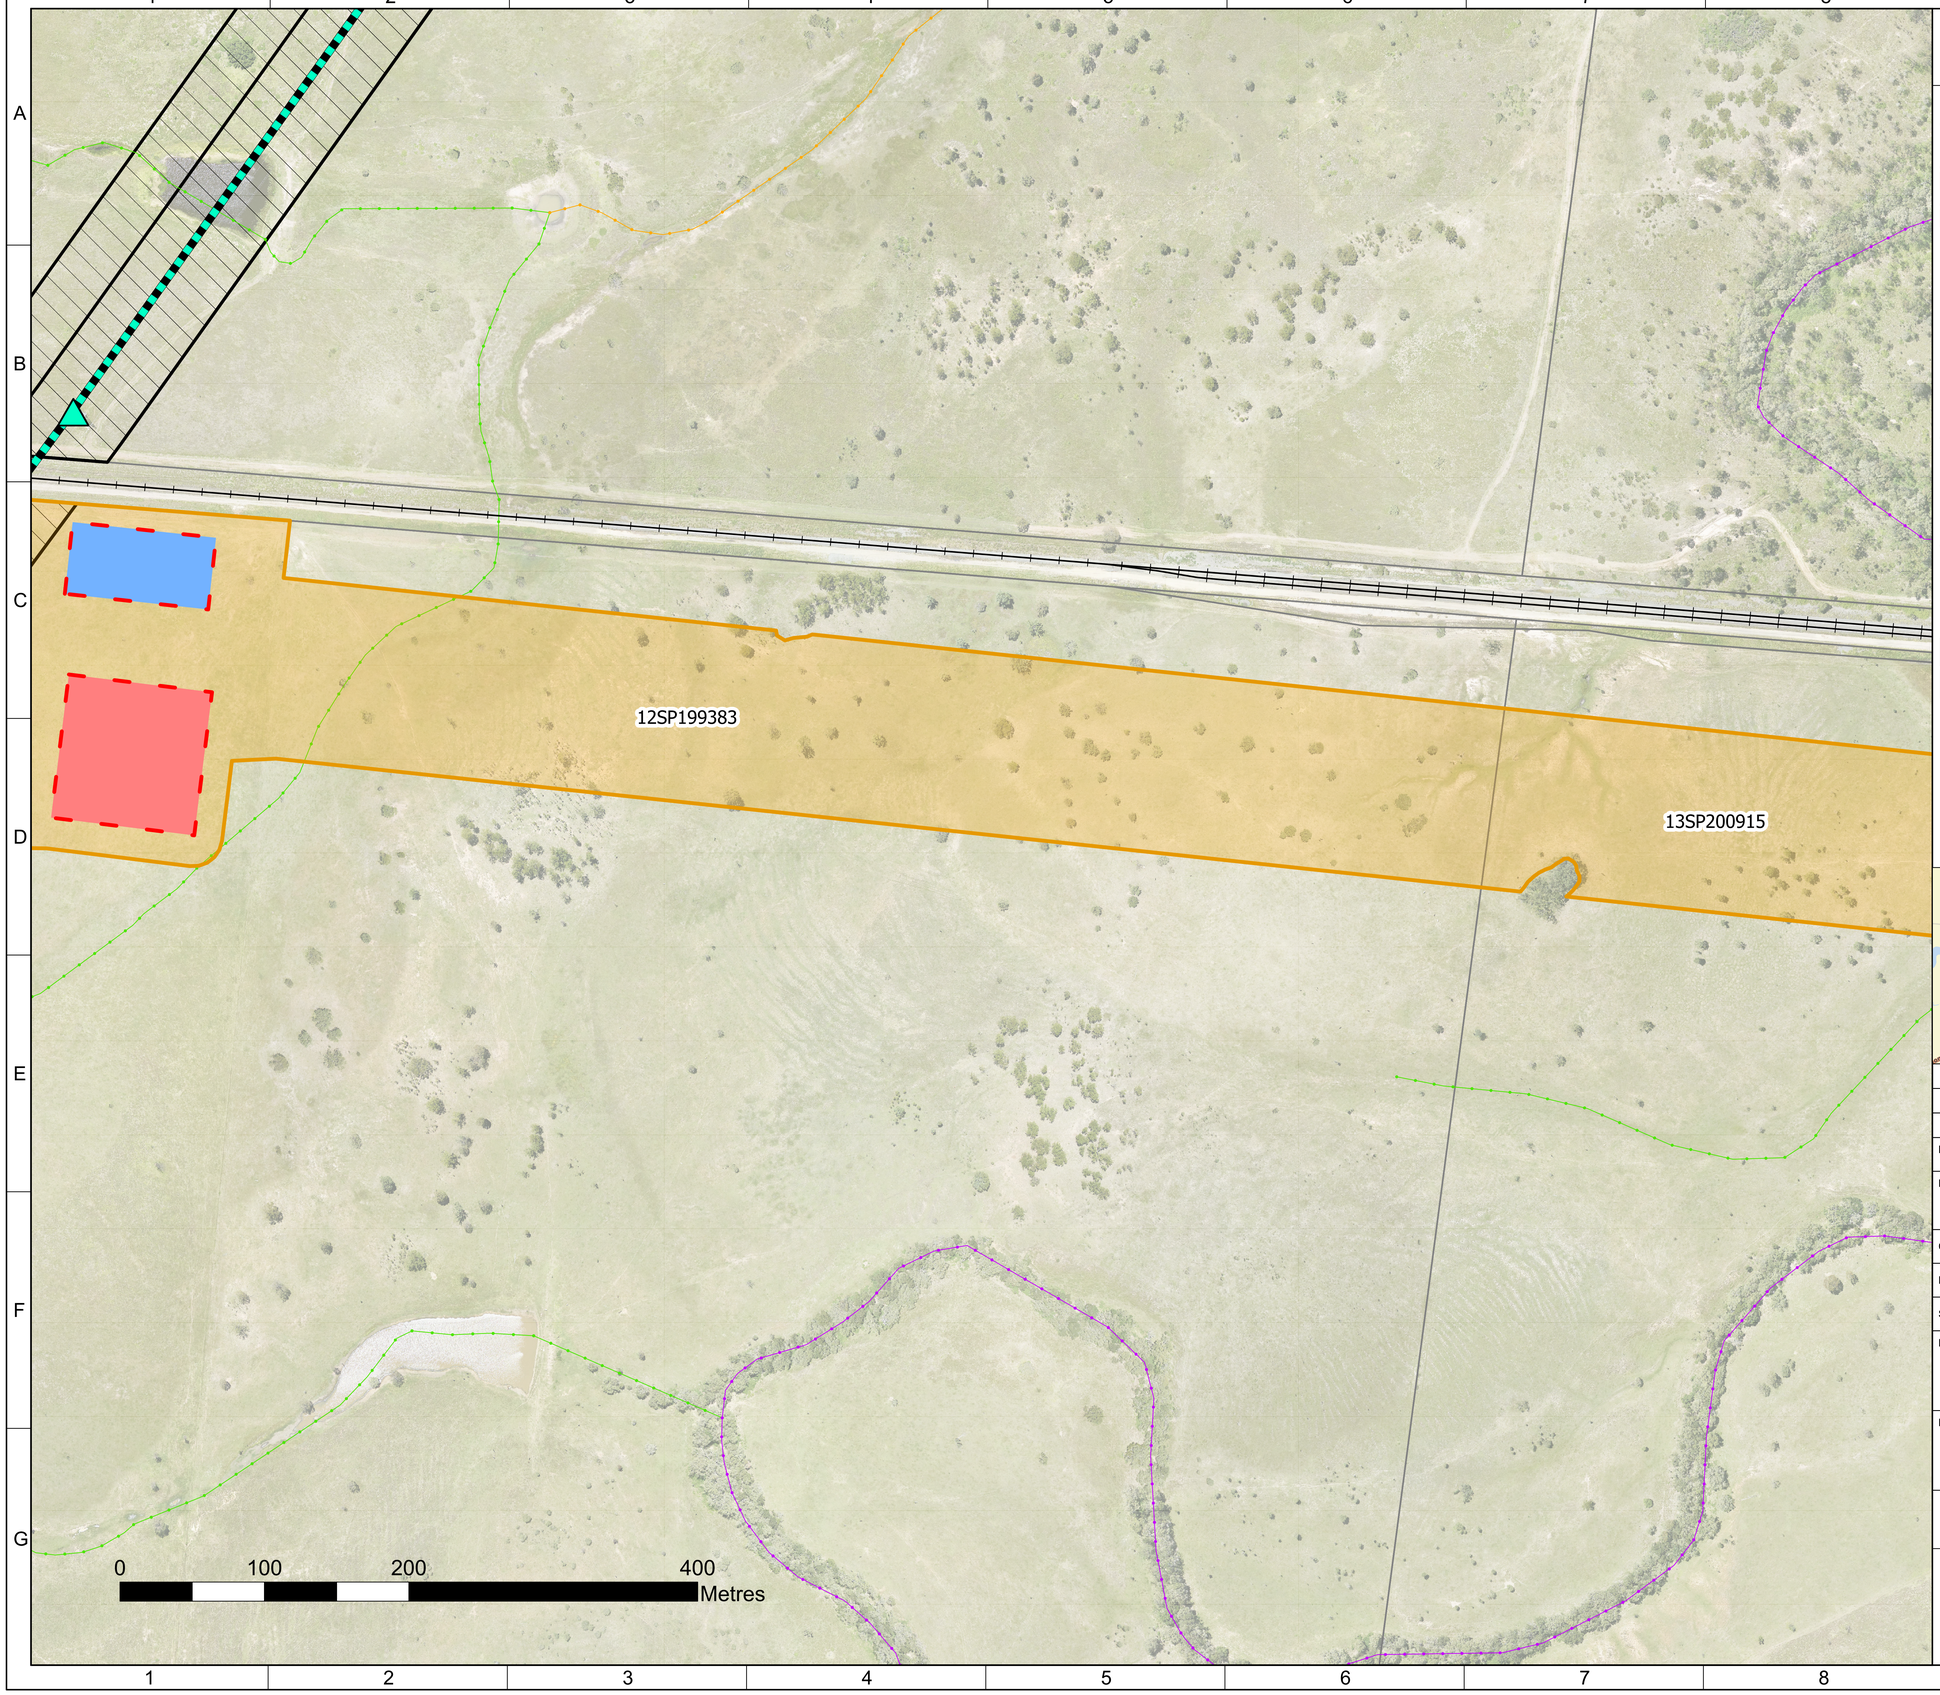

Source data © State of Queensland (Department of Resources).

PROPOSED TEMPORARY INFRASTRUCTURE

- PROJECT DISTURBANCE FOOTPRINT - DA2 (GRC)
- PROPOSED CONSTRUCTION COMPOUND AREA (OPTION A)
- PROPOSED TEMPORARY LAYDOWN AREA (OPTION A)

EXISTING INFRASTRUCTURE

- POWERLINK CALVALE TO WURDONG 275kV OVERHEAD TRANSMISSION LINE
- EXISTING PYLONS
- MOURA RAILWAY

WATERWAY BARRIER WORKS

- LOW
- MODERATE
- MAJOR

- POWER LINE EASEMENT (EXISTING)
- CADASTRAL BOUNDARIES

N

Note: Drawing based on 05031-RES-MAP-DR-TE-005 (revision 2).

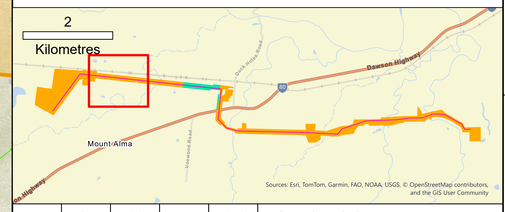

ISSUE	DRAWN	DATE	APPD	DATE	REVISION NOTES
2	SP	12/6/26	LM	15/06/26	LEGEND CHANGES
1	SP	5/6/26	LM	9/6/26	FIRST ISSUE

LAYOUT DRAWING	N/A	LAYOUT NO.	N/A

DRAWING NUMBER
05031-RES-MAP-DR-TE-008

COORDS	GDA 1994 MGA Zone 56		
PURPOSE	PLANNING		
SCALE	1:1,500	ORIGINAL PLOT SIZE	A0

PROJECT TITLE
WOODERSON SOLAR FARM

DRAWING TITLE
PROPOSAL PLAN - DA2 &
DA3 - TEMPORARY INFRASTRUCTURE

THIS DRAWING IS THE PROPERTY OF CENTRAL QUEENSLAND POWER DEVELOPMENT CO PTY LIMITED AND NO REPRODUCTION MAY BE MADE IN WHOLE OR IN PART WITHOUT PERMISSION

CQP
CENTRAL QUEENSLAND POWER

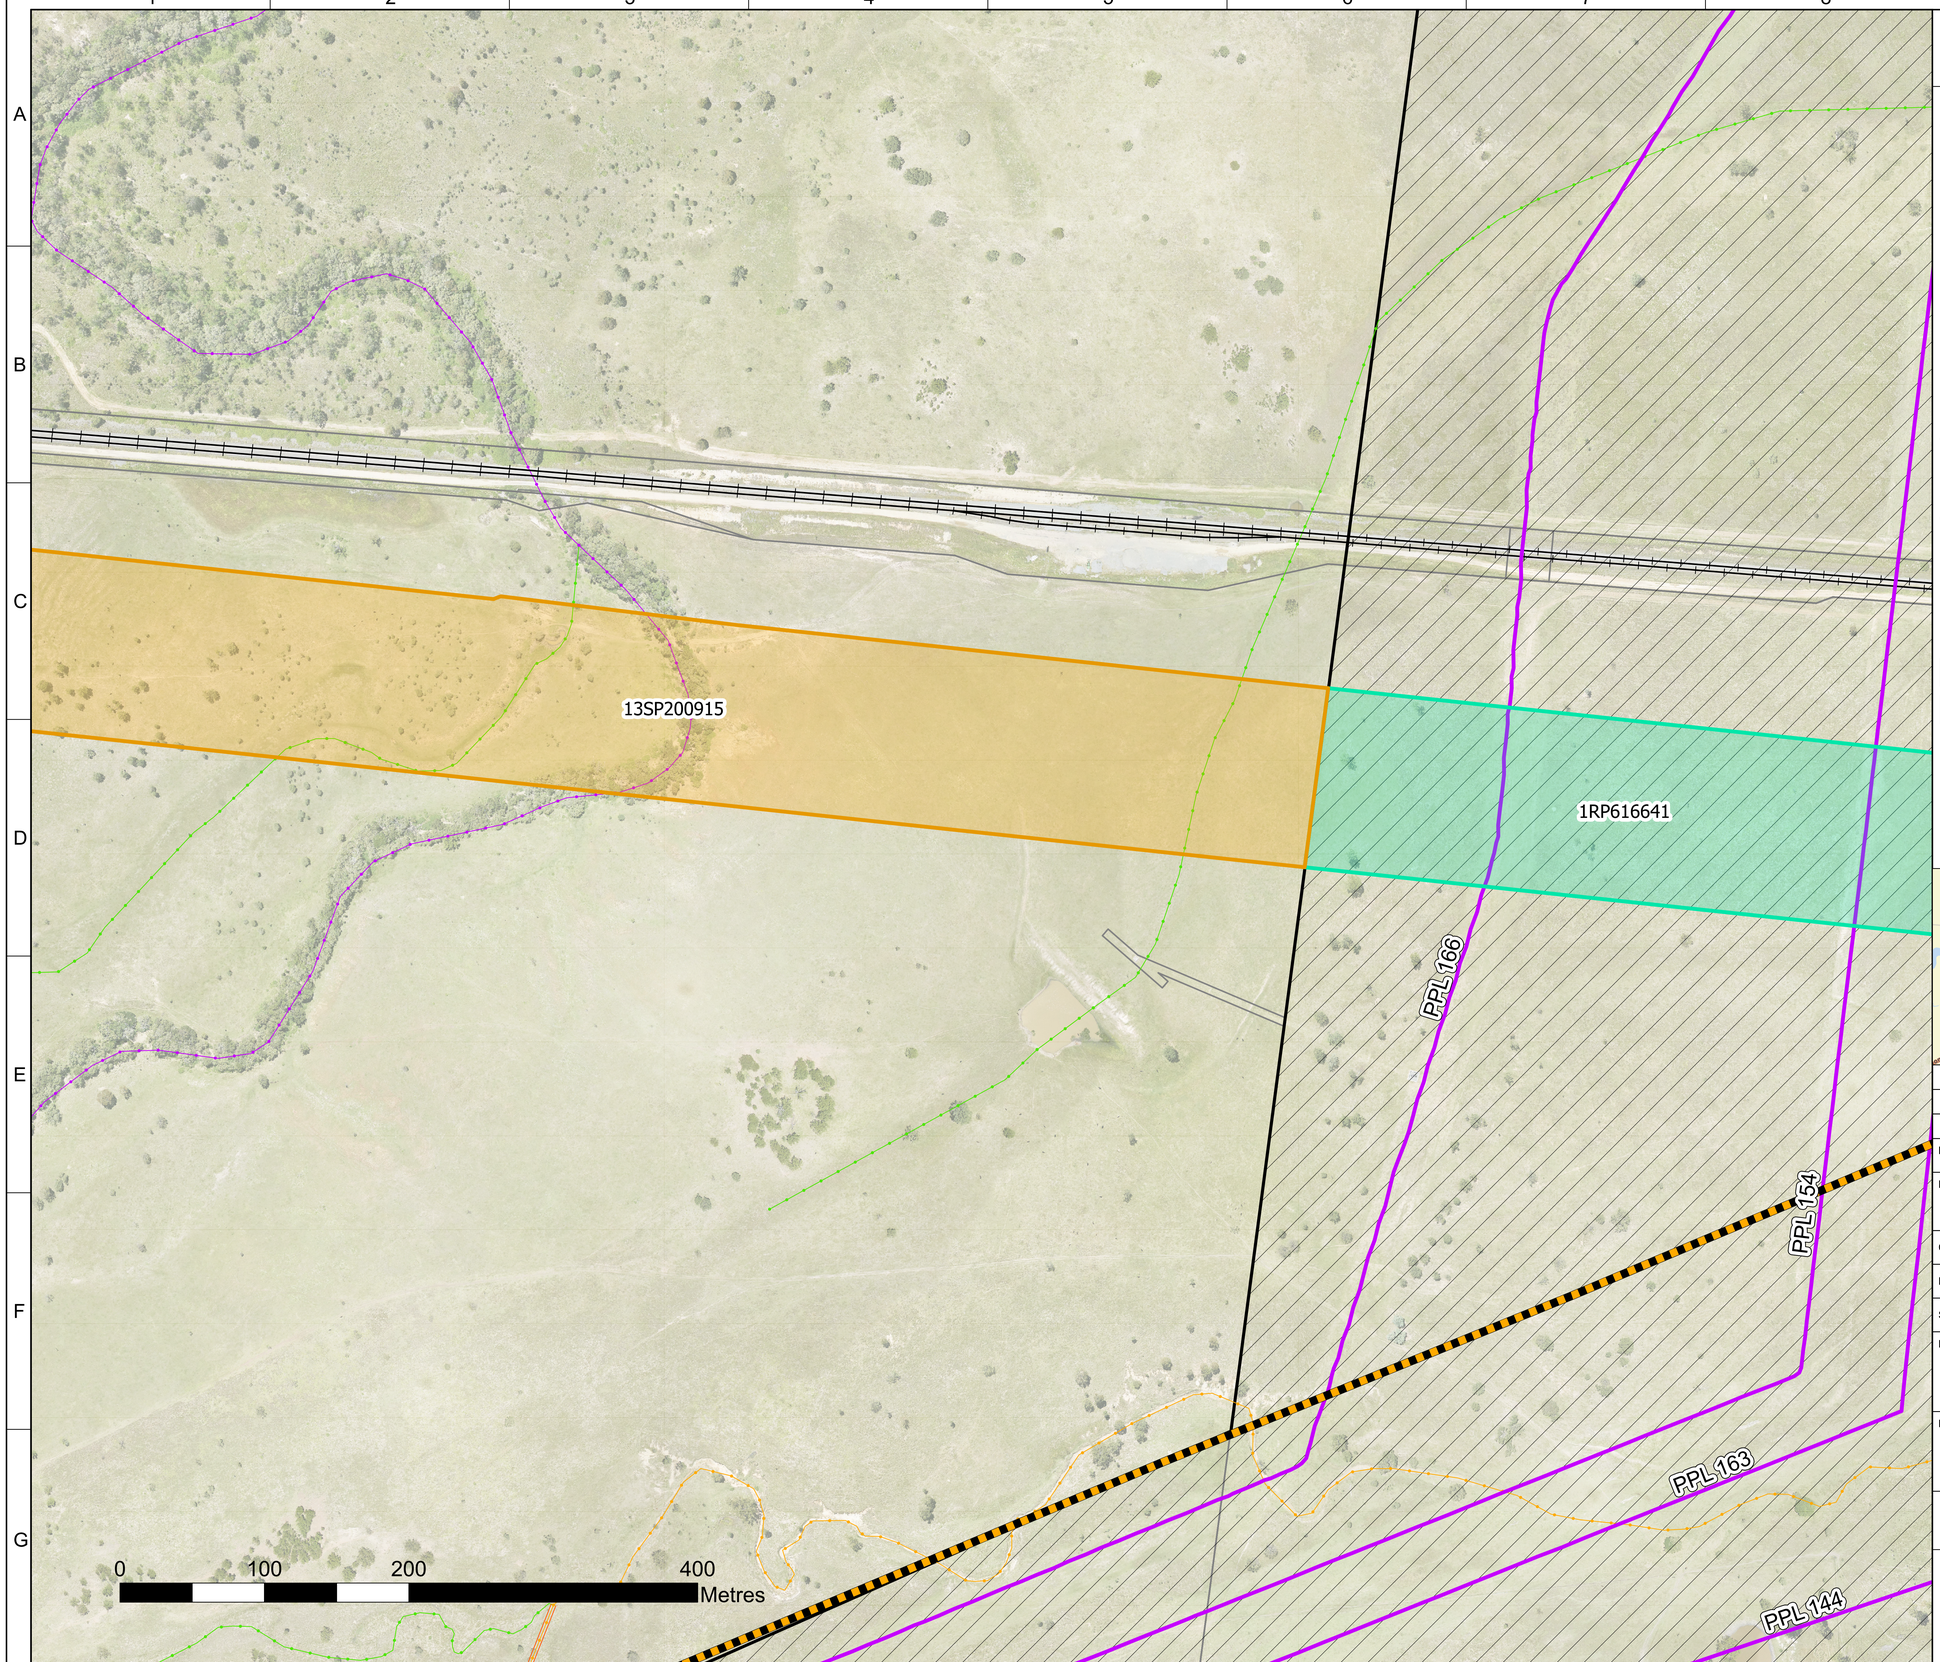

Source data © State of Queensland (Department of Resources).

PROPOSED TEMPORARY INFRASTRUCTURE

- PROJECT DISTURBANCE FOOTPRINT - DA2 (GRC)
- PROJECT DISTURBANCE FOOTPRINT - DA3 (OCG)

EXISTING INFRASTRUCTURE

- 12.7kV POWER LINE
- MOURA RAILWAY
- PETROLEUM PIPELINE LICENCE (PPL) CENTRE LINE

WATERWAY BARRIER WORKS

- LOW
- MODERATE
- MAJOR
- DRAINAGE FEATURES (FROM WATERCOURSE IDENTIFICATION MAP)
- CALLIDE INFRASTRUCTURE CORRIDOR STATE DEVELOPMENT AREA
- CADASTRAL BOUNDARIES

N

Note: Drawing based on 05031-RES-MAP-DR-TE-005 (revision 2).

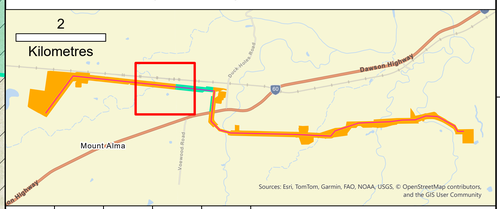

ISSUE	DRAWN	DATE	APPD	DATE	REVISION NOTES
2	SP	12/6/26	LM	15/06/26	LEGEND CHANGES
1	SP	5/6/26	LM	9/6/26	FIRST ISSUE

LAYOUT DRAWING	N/A	LAYOUT NO.	N/A
DRAWING NUMBER	05031-RES-MAP-DR-TE-008		
COORDS	GDA 1994 MGA Zone 56		
PURPOSE	PLANNING		
SCALE	1:1,500	ORIGINAL PLOT SIZE	A0

PROJECT TITLE

WOODERSON SOLAR FARM

DRAWING TITLE

PROPOSAL PLAN - DA2 &
DA3 - TEMPORARY INFRASTRUCTURE

THIS DRAWING IS THE PROPERTY OF CENTRAL QUEENSLAND POWER DEVELOPMENT CO PTY LIMITED AND NO REPRODUCTION MAY BE MADE IN WHOLE OR IN PART WITHOUT PERMISSION

CQP
CENTRAL QUEENSLAND POWER

Source data © State of Queensland (Department of Resources).

PROPOSED TEMPORARY INFRASTRUCTURE

- PROJECT DISTURBANCE FOOTPRINT - DA2 (GRC)
- PROJECT DISTURBANCE FOOTPRINT - DA3 (OCG)
- PROPOSED CONSTRUCTION COMPOUND AREA (A & B)
- PROPOSED TEMPORARY LAYDOWN AREA (A & B)

EXISTING INFRASTRUCTURE

- 12.7kV POWER LINE
- MOURA RAILWAY
- PETROLEUM PIPELINE LICENCE (PPL) CENTRE LINE

WATERWAY BARRIER WORKS

- LOW
- MODERATE
- CALLIDE INFRASTRUCTURE CORRIDOR STATE DEVELOPMENT AREA
- CADASTRAL BOUNDARIES

13SP200915
1RP616641
PPL166
PPL154
PPL163
PPL144
PPL30
15SP200914
Dawson Highway

0 100 200 400 Metres

N

Note: Drawing based on 05031-RES-MAP-DR-TE-005 (revision 2).

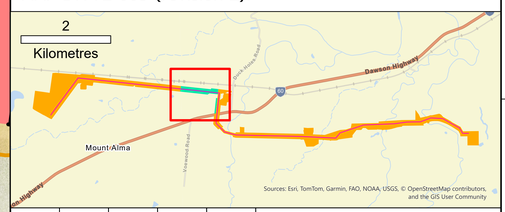

ISSUE	DRAWN	DATE	APPD	DATE	REVISION NOTES
2	SP	12/6/26	LM	15/06/26	LEGEND CHANGES
1	SP	5/6/26	LM	9/6/26	FIRST ISSUE

LAYOUT DRAWING	N/A	LAYOUT NO.	N/A
DRAWING NUMBER	05031-RES-MAP-DR-TE-008		
COORDS	GDA 1994 MGA Zone 56		
PURPOSE	PLANNING		
SCALE	1:1,500	ORIGINAL PLOT SIZE	A0
PROJECT TITLE	WOODERSON SOLAR FARM		
DRAWING TITLE	PROPOSAL PLAN - DA2 & DA3 - TEMPORARY INFRASTRUCTURE		

THIS DRAWING IS THE PROPERTY OF CENTRAL QUEENSLAND POWER DEVELOPMENT CO PTY LIMITED AND NO REPRODUCTION MAY BE MADE IN WHOLE OR IN PART WITHOUT PERMISSION

CQP
CENTRAL QUEENSLAND POWER

Source data © State of Queensland (Department of Resources).

PROPOSED TEMPORARY INFRASTRUCTURE

- PROJECT DISTURBANCE FOOTPRINT - DA2 (GRC)
- PROJECT DISTURBANCE FOOTPRINT - DA3 (OCG)
- PROPOSED CONSTRUCTION COMPOUND AREA (A & B)
- PROPOSED TEMPORARY LAYDOWN AREA (A & B)

EXISTING INFRASTRUCTURE

- 12.7kV POWER LINE
- PETROLEUM PIPELINE LICENCE (PPL) CENTRE LINE

WATERWAY BARRIER WORKS

- LOW
- MODERATE
- HIGH
- MAJOR
- WATERCOURSES (FROM WATERCOURSE IDENTIFICATION MAP)
- CALLIDE INFRASTRUCTURE CORRIDOR STATE DEVELOPMENT AREA
- CADASTRAL BOUNDARIES

N

Note: Drawing based on 05031-RES-MAP-DR-TE-005 (revision 2).

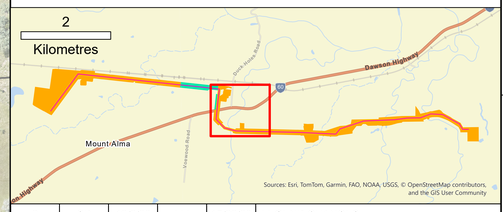

ISSUE	DRAWN	DATE	APPD	DATE	REVISION NOTES
2	SP	12/6/26	LM	15/06/26	LEGEND CHANGES
1	SP	5/6/26	LM	9/6/26	FIRST ISSUE

LAYOUT DRAWING	N/A	LAYOUT NO.	N/A
DRAWING NUMBER	05031-RES-MAP-DR-TE-008		
COORDS	GDA 1994 MGA Zone 56		
PURPOSE	PLANNING		
SCALE	1:1,500	ORIGINAL PLOT SIZE	A0

PROJECT TITLE

WOODERSON SOLAR FARM

DRAWING TITLE

PROPOSAL PLAN - DA2 & DA3 - TEMPORARY INFRASTRUCTURE

THIS DRAWING IS THE PROPERTY OF CENTRAL QUEENSLAND POWER DEVELOPMENT CO PTY LIMITED AND NO REPRODUCTION MAY BE MADE IN WHOLE OR IN PART WITHOUT PERMISSION

CQP
CENTRAL QUEENSLAND POWER

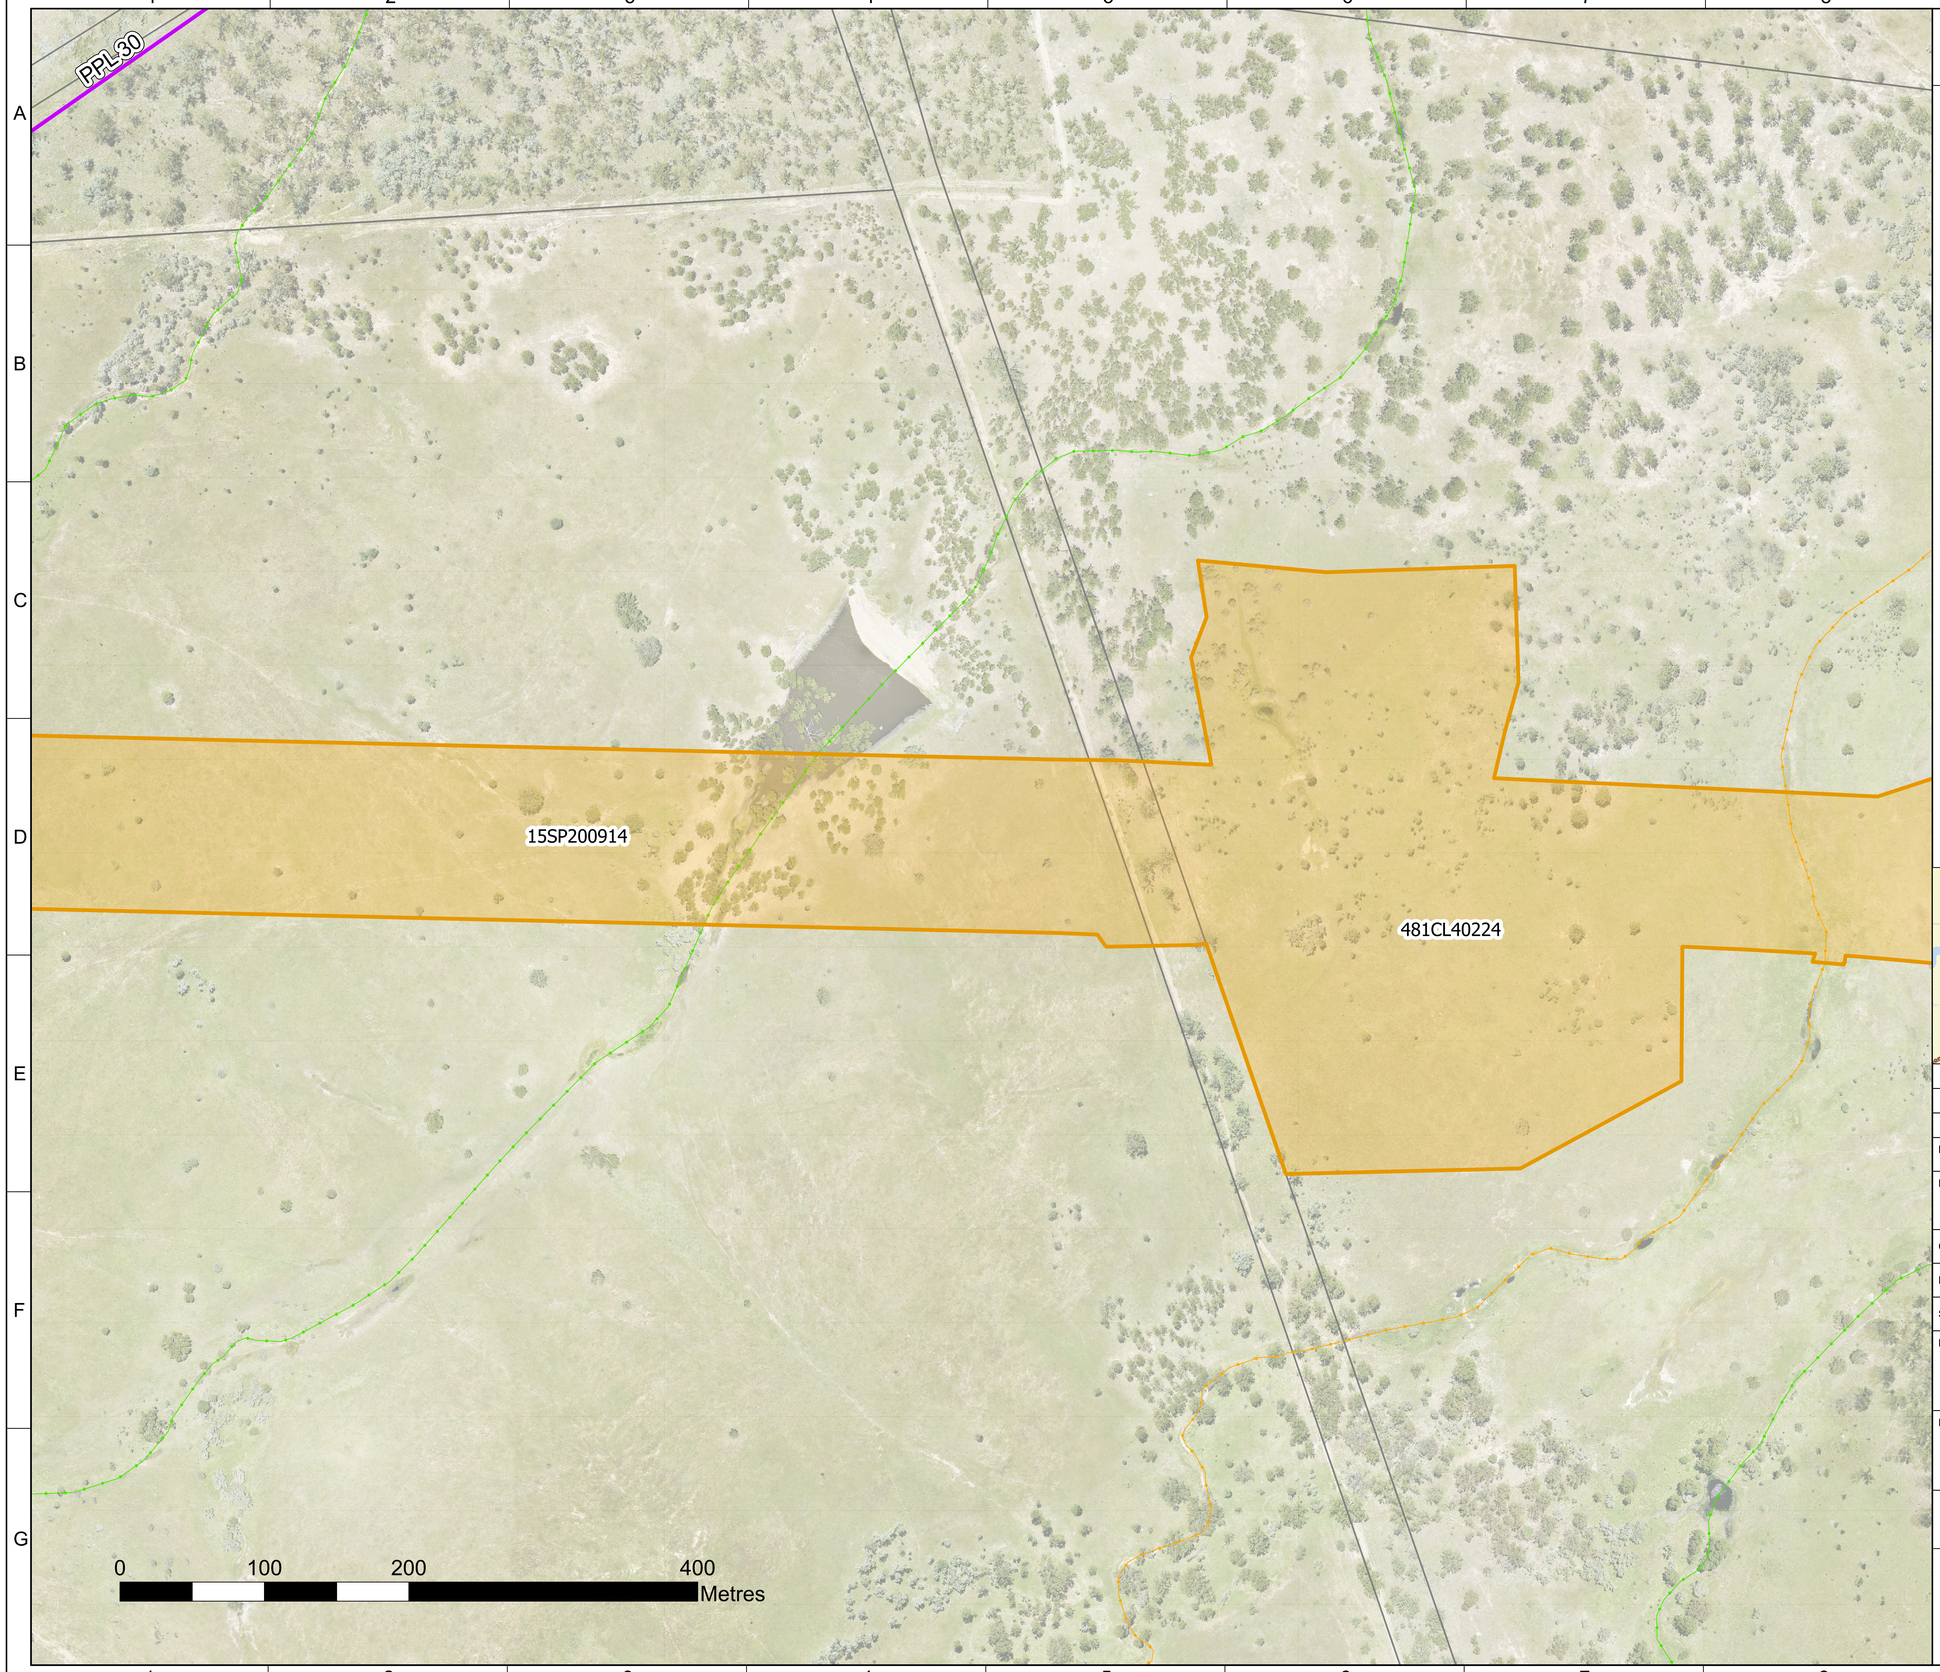

Source data © State of Queensland (Department of Resources).

PROPOSED TEMPORARY INFRASTRUCTURE

PROJECT DISTURBANCE FOOTPRINT - DA2 (GRC)

EXISTING INFRASTRUCTURE

PETROLEUM PIPELINE LICENCE (PPL) CENTRE LINE

WATERWAY BARRIER WORKS

LOW

MODERATE

CADASTRAL BOUNDARIES

N

Note: Drawing based on 05031-RES-MAP-DR-TE-005 (revision 2).

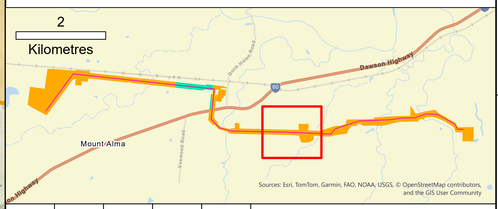

ISSUE	DRAWN	DATE	APPD	DATE	REVISION NOTES
2	SP	12/6/26	LM	15/06/26	LEGEND CHANGES
1	SP	5/6/26	LM	9/6/26	FIRST ISSUE

LAYOUT DRAWING	N/A	LAYOUT NO.	N/A
DRAWING NUMBER	05031-RES-MAP-DR-TE-008		
COORDS	GDA 1994 MGA Zone 56		
PURPOSE	PLANNING		
SCALE	1:1,500	ORIGINAL PLOT SIZE	A0

PROJECT TITLE

WOODERSON SOLAR FARM

DRAWING TITLE

PROPOSAL PLAN - DA2 &
DA3 - TEMPORARY INFRASTRUCTURE

THIS DRAWING IS THE PROPERTY OF CENTRAL QUEENSLAND POWER DEVELOPMENT CO PTY LIMITED AND NO REPRODUCTION MAY BE MADE IN WHOLE OR IN PART WITHOUT PERMISSION

CQP
CENTRAL QUEENSLAND POWER

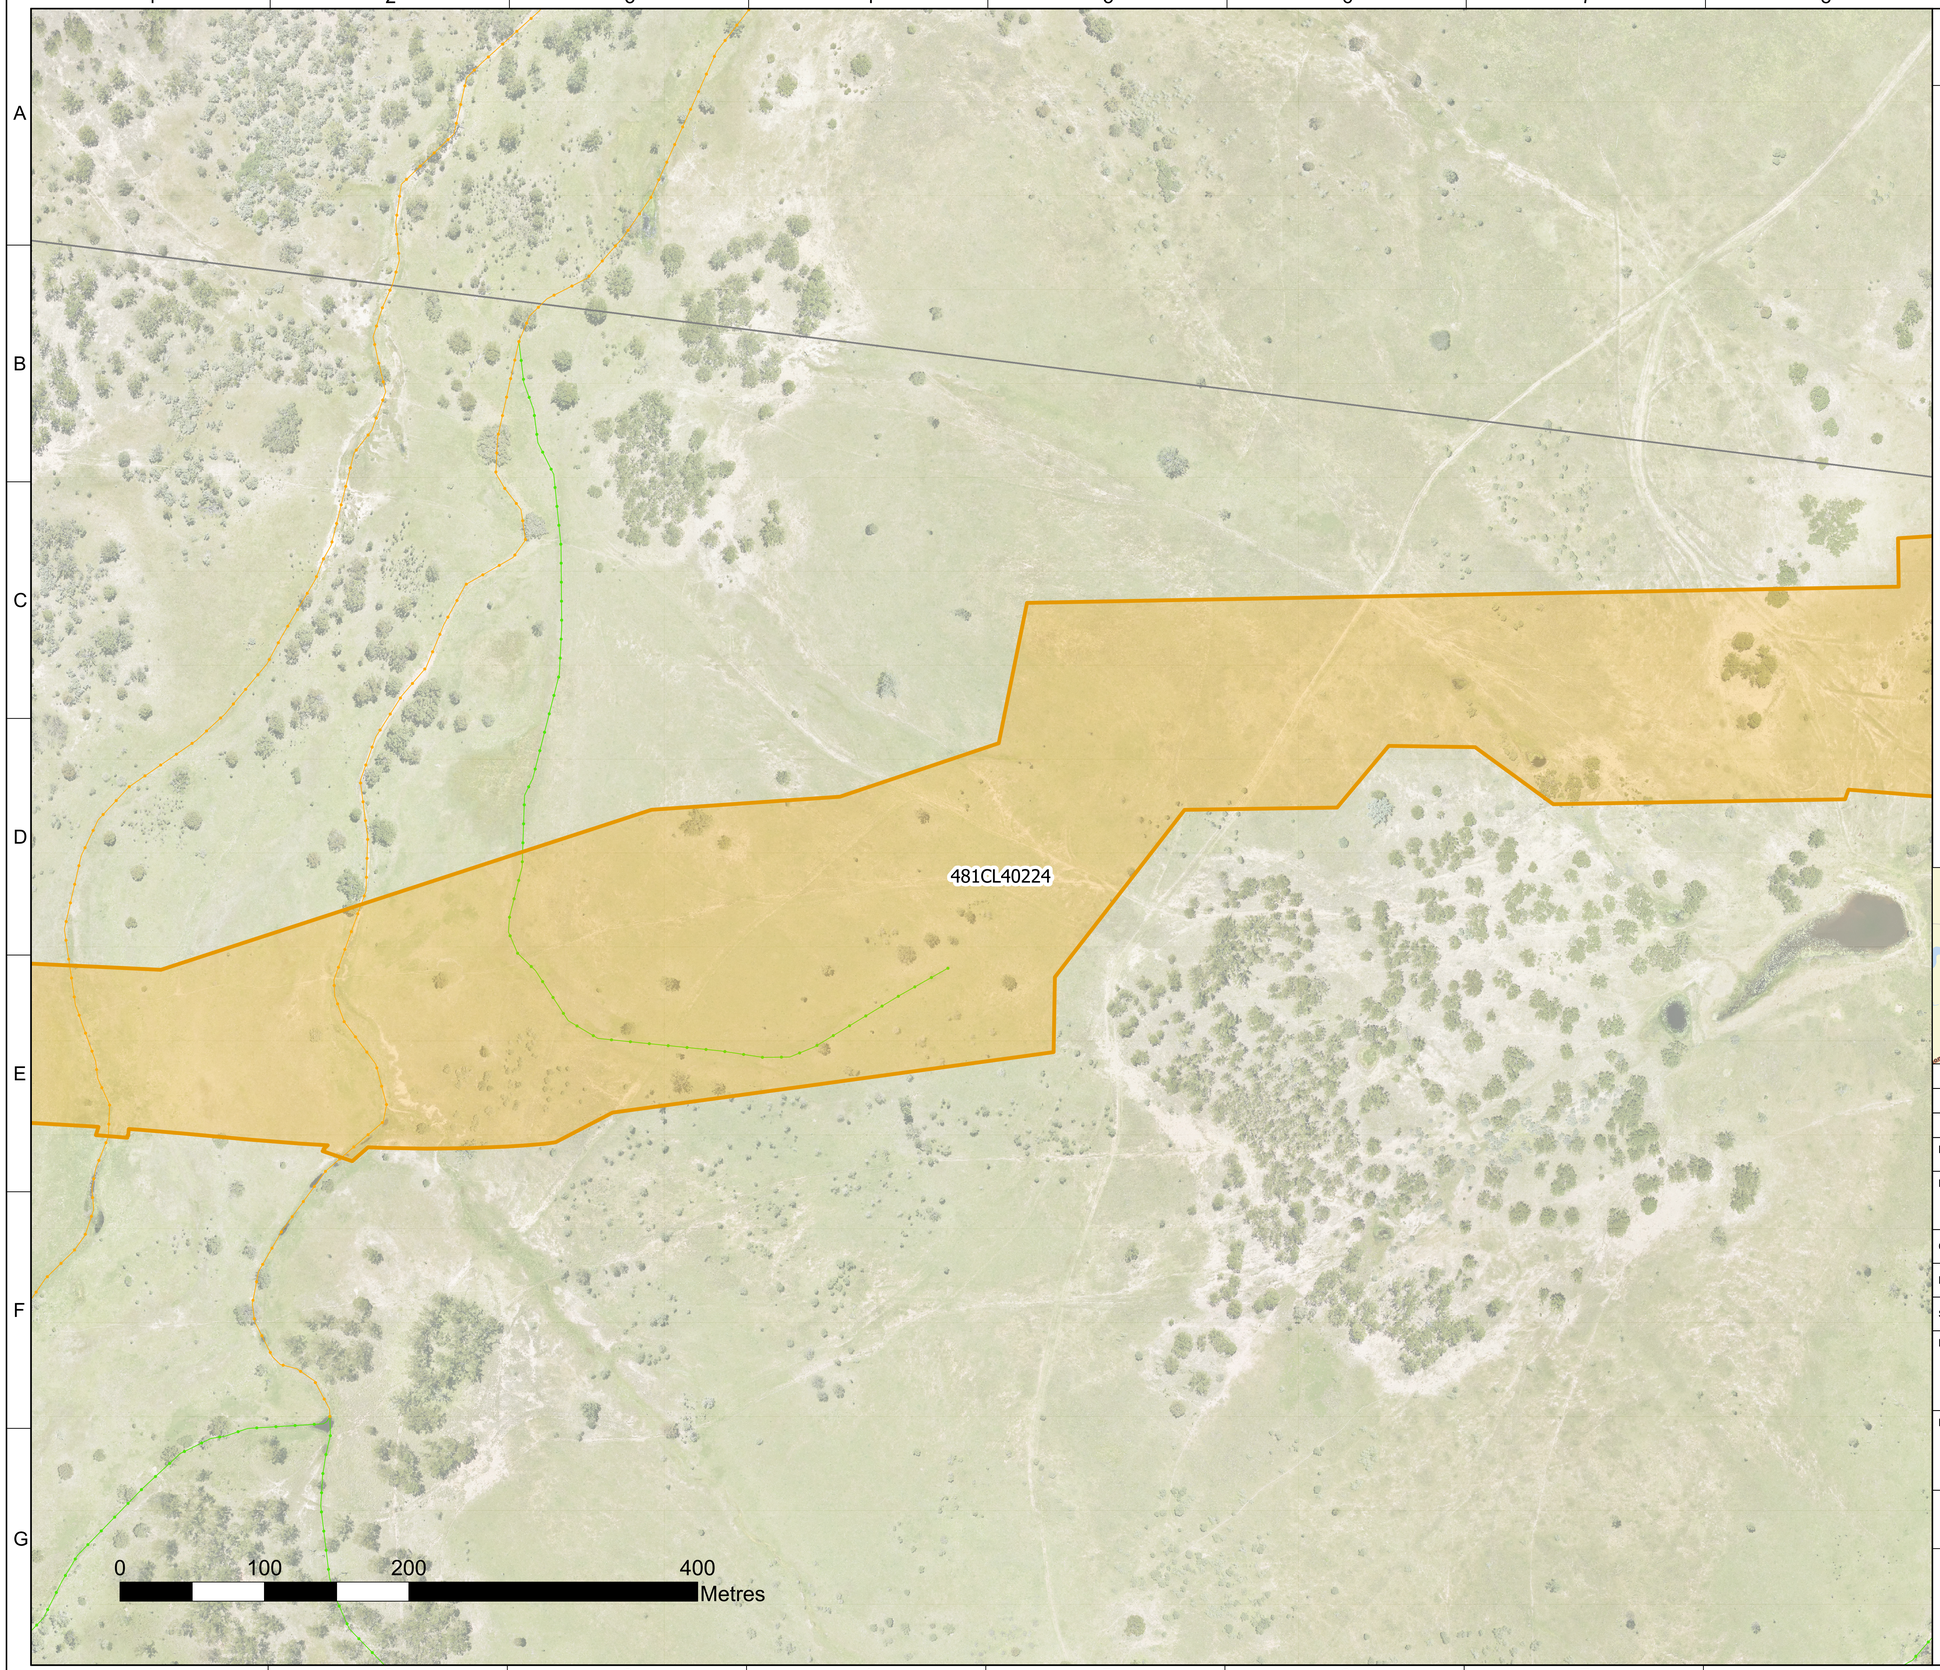

Source data © State of Queensland (Department of Resources).

PROPOSED TEMPORARY INFRASTRUCTURE

PROJECT DISTURBANCE FOOTPRINT - DA2 (GRC)

EXISTING INFRASTRUCTURE

WATERWAY BARRIER WORKS

LOW

MODERATE

CADASTRAL BOUNDARIES

N

Note: Drawing based on 05031-RES-MAP-DR-TE-005 (revision 2).

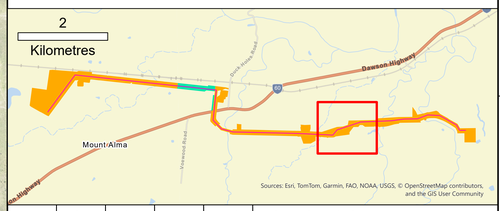

ISSUE	DRAWN	DATE	APPD	DATE	REVISION NOTES
2	SP	12/6/26	LM	15/06/26	LEGEND CHANGES
1	SP	5/6/26	LM	9/6/26	FIRST ISSUE

LAYOUT DRAWING	N/A	LAYOUT NO.	N/A
DRAWING NUMBER	05031-RES-MAP-DR-TE-008		
COORDS	GDA 1994 MGA Zone 56		
PURPOSE	PLANNING		
SCALE	1:1,500	ORIGINAL PLOT SIZE	A0
PROJECT TITLE	WOODERSON SOLAR FARM		
DRAWING TITLE	PROPOSAL PLAN - DA2 & DA3 - TEMPORARY INFRASTRUCTURE		

THIS DRAWING IS THE PROPERTY OF CENTRAL QUEENSLAND POWER DEVELOPMENT CO PTY LIMITED AND NO REPRODUCTION MAY BE MADE IN WHOLE OR IN PART WITHOUT PERMISSION

CQP
CENTRAL QUEENSLAND POWER

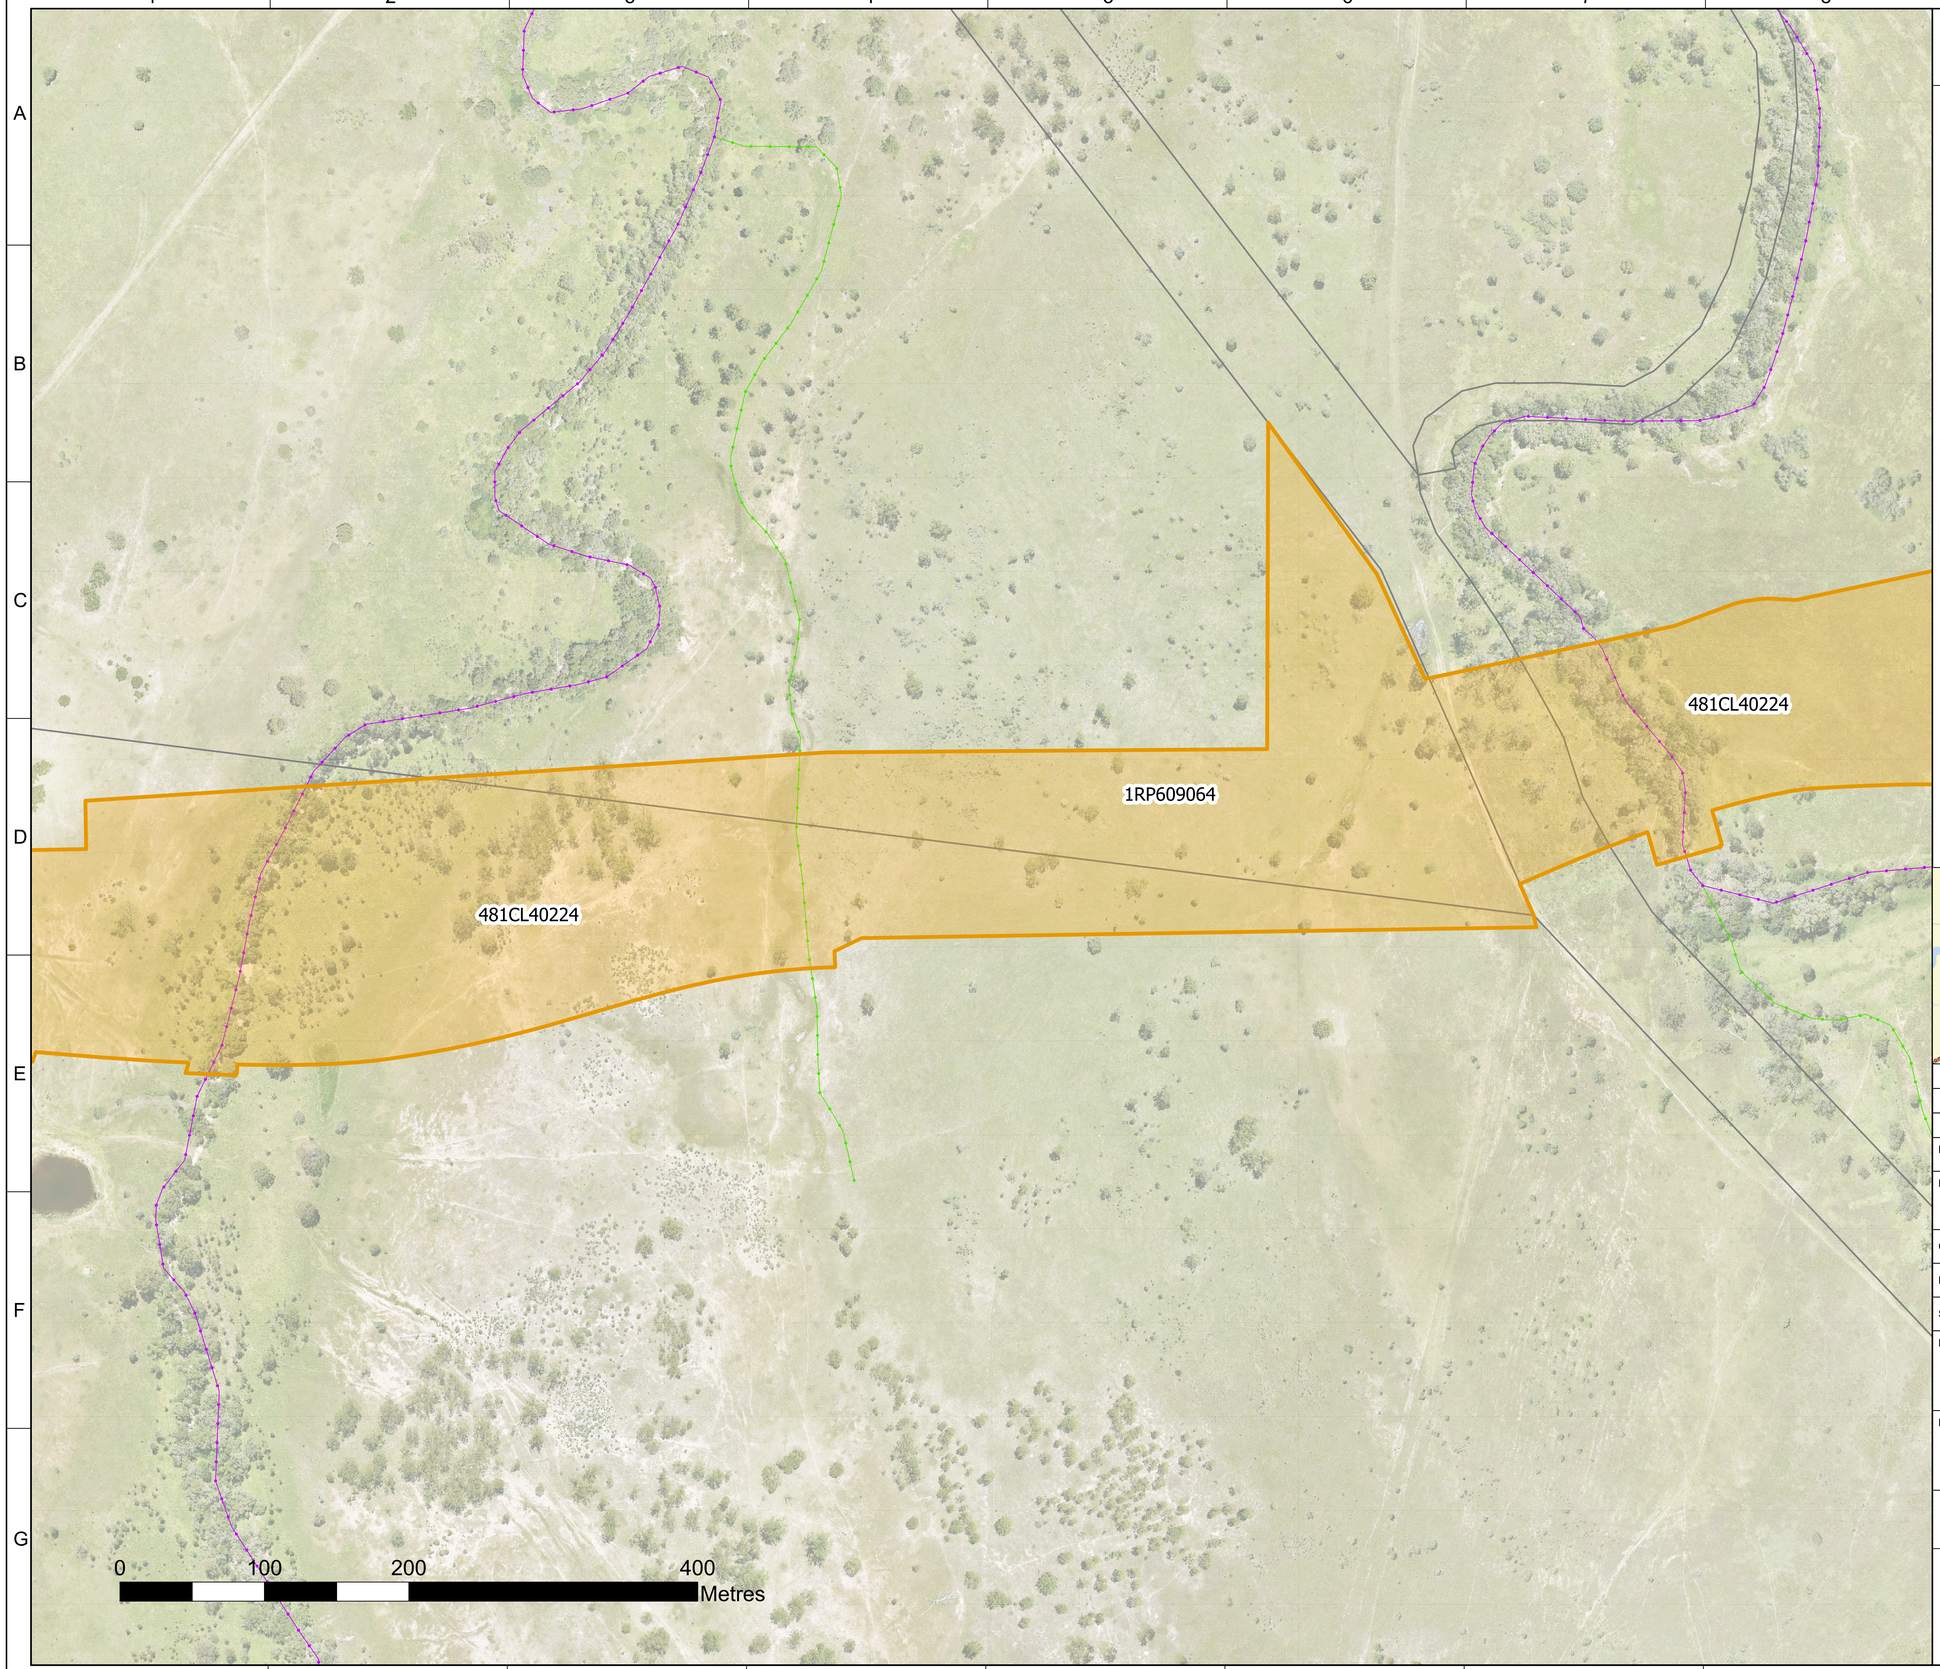

Source data © State of Queensland (Department of Resources).

PROPOSED TEMPORARY INFRASTRUCTURE

PROJECT DISTURBANCE FOOTPRINT - DA2 (GRC)

EXISTING INFRASTRUCTURE

WATERWAY BARRIER WORKS

LOW

MAJOR

CADASTRAL BOUNDARIES

N

Note: Drawing based on 05031-RES-MAP-DR-TE-005 (revision 2).

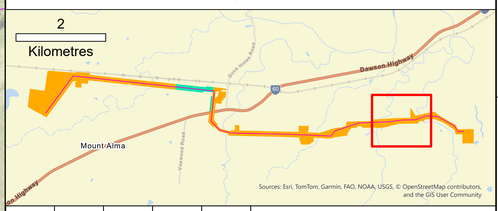

ISSUE	DRAWN	DATE	APPD	DATE	REVISION NOTES
2	SP	12/6/26	LM	15/06/26	LEGEND CHANGES
1	SP	5/6/26	LM	9/6/26	FIRST ISSUE

LAYOUT DRAWING	N/A	LAYOUT NO.	N/A
DRAWING NUMBER	05031-RES-MAP-DR-TE-008		
COORDS	GDA 1994 MGA Zone 56		
PURPOSE	PLANNING		
SCALE	1:1,500	ORIGINAL PLOT SIZE	A0
PROJECT TITLE	WOODERSON SOLAR FARM		
DRAWING TITLE	PROPOSAL PLAN - DA2 & DA3 - TEMPORARY INFRASTRUCTURE		

THIS DRAWING IS THE PROPERTY OF CENTRAL QUEENSLAND POWER DEVELOPMENT CO PTY LIMITED AND NO REPRODUCTION MAY BE MADE IN WHOLE OR IN PART WITHOUT PERMISSION

CQP
CENTRAL QUEENSLAND POWER

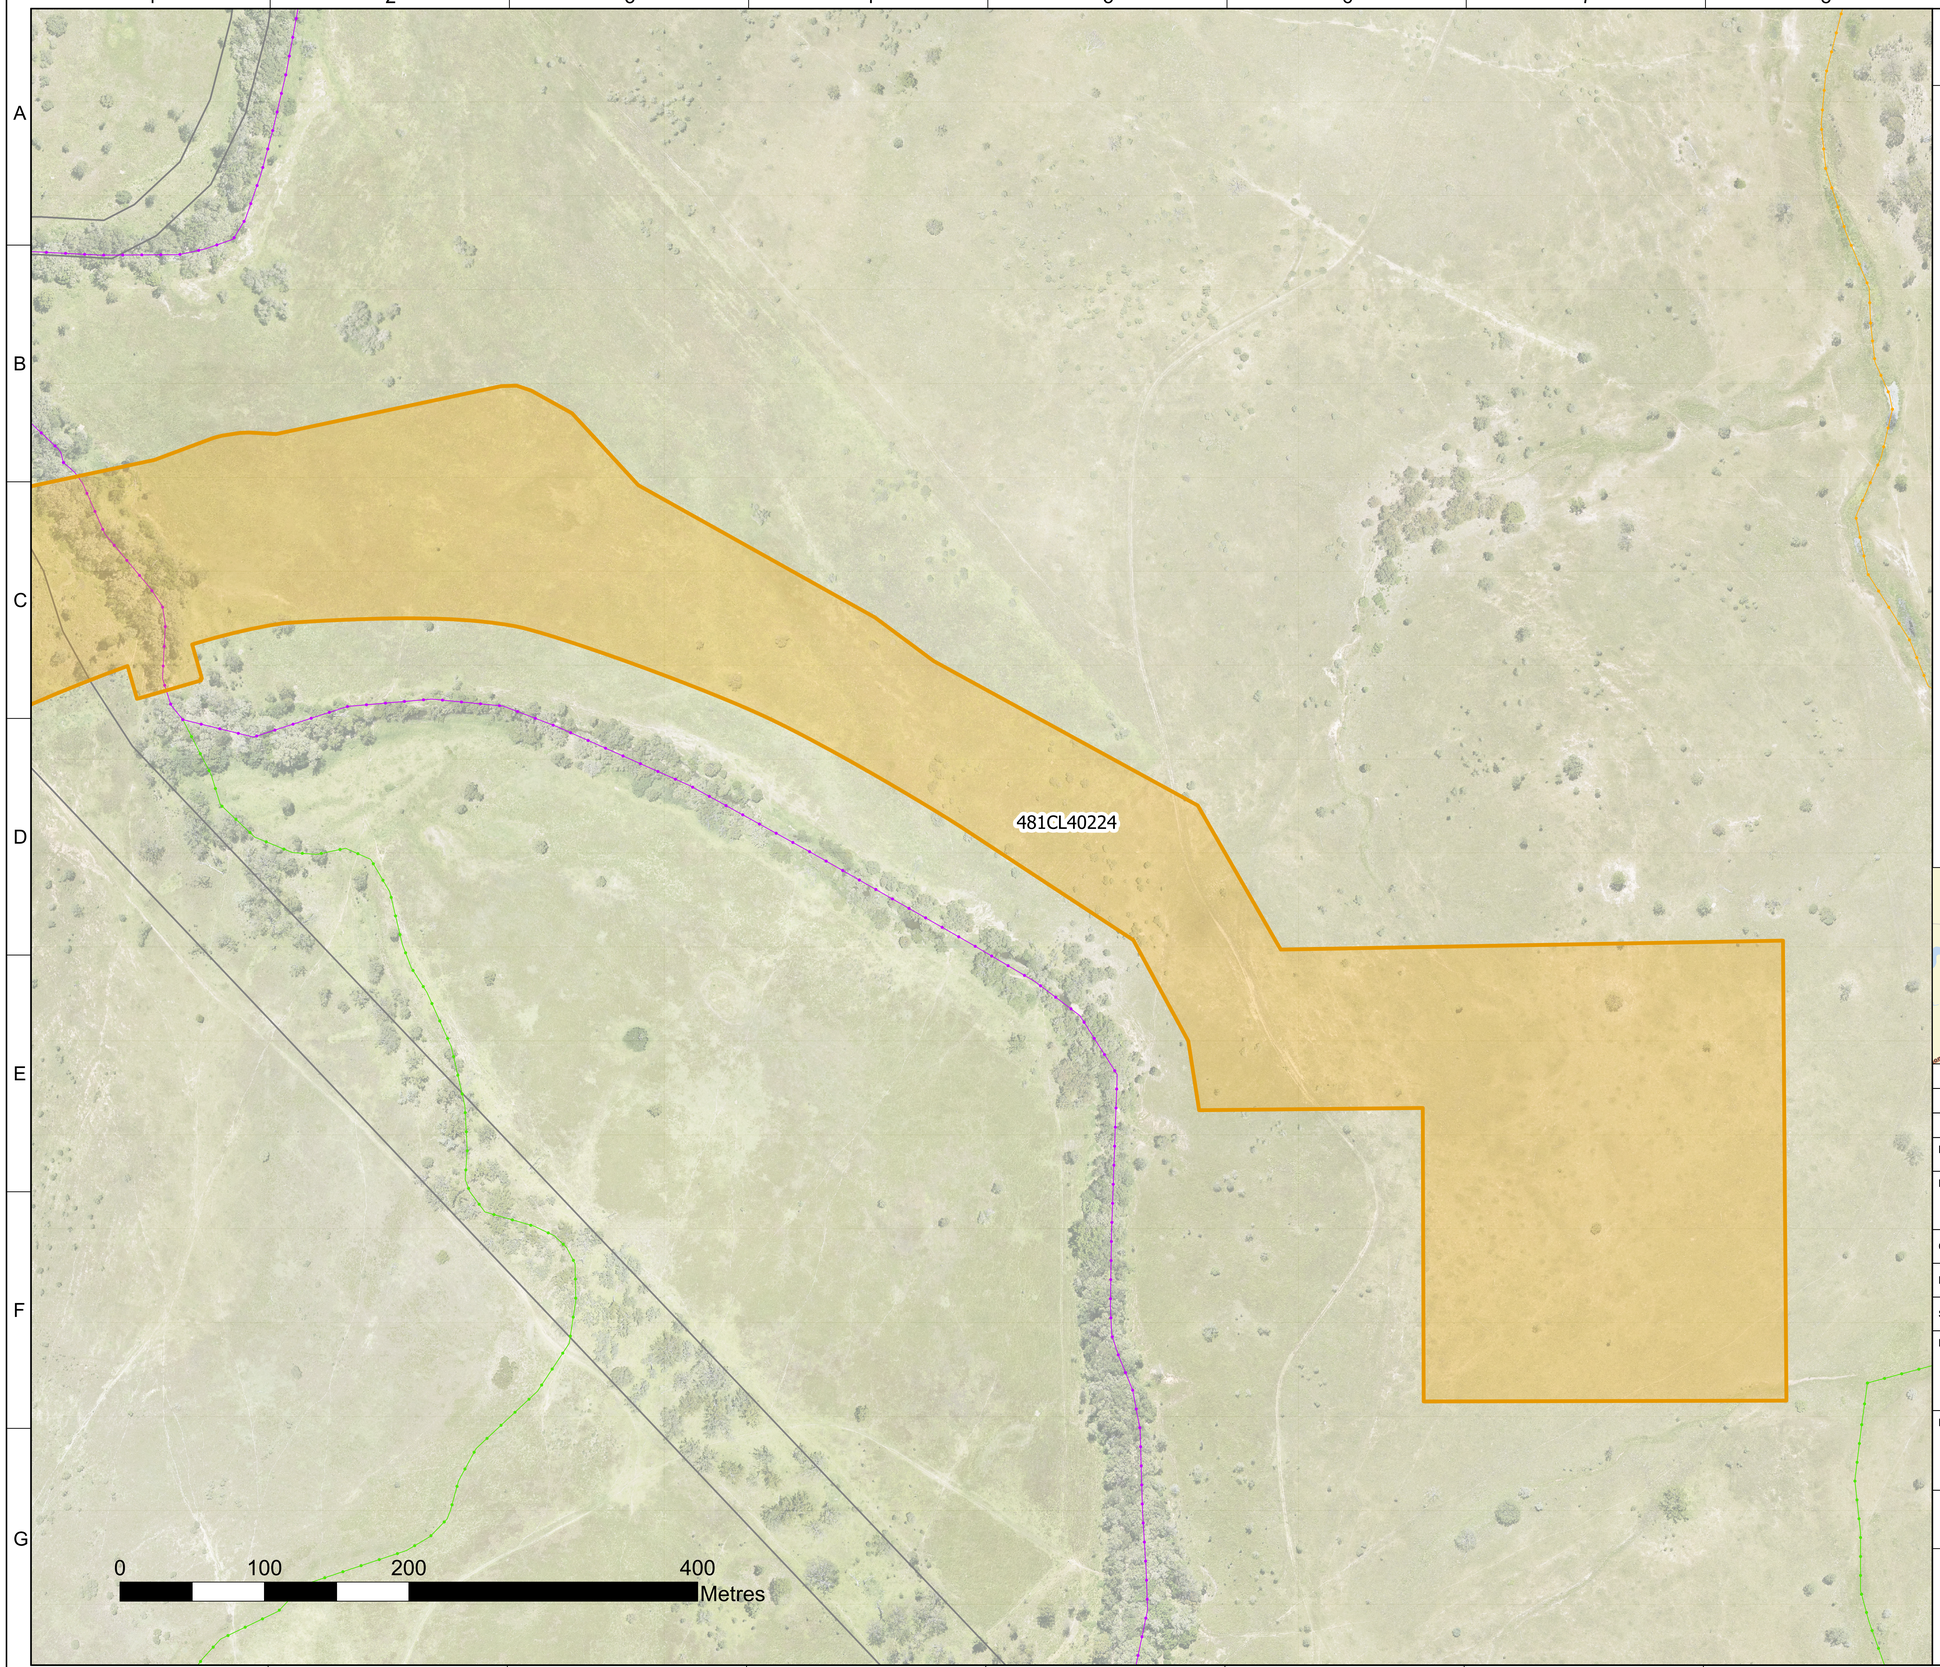

Source data © State of Queensland (Department of Resources).

PROPOSED TEMPORARY INFRASTRUCTURE

PROJECT DISTURBANCE FOOTPRINT - DA2 (GRC)

EXISTING INFRASTRUCTURE

WATERWAY BARRIER WORKS

- LOW
- MODERATE
- MAJOR

CADASTRAL BOUNDARIES

N

Note: Drawing based on 05031-RES-MAP-DR-TE-005 (revision 2).

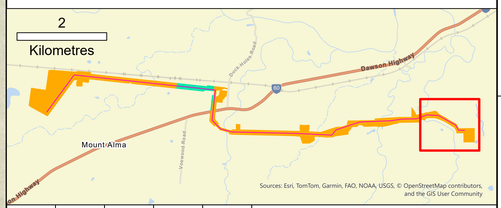

ISSUE	DRAWN	DATE	APPD	DATE	REVISION NOTES
2	SP	12/6/26	LM	15/06/26	LEGEND CHANGES
1	SP	5/6/26	LM	9/6/26	FIRST ISSUE

LAYOUT DRAWING	N/A	LAYOUT NO.	N/A
DRAWING NUMBER	05031-RES-MAP-DR-TE-008		
COORDS	GDA 1994 MGA Zone 56		
PURPOSE	PLANNING		
SCALE	1:1,500	ORIGINAL PLOT SIZE	A0
PROJECT TITLE	WOODERSON SOLAR FARM		
DRAWING TITLE	PROPOSAL PLAN - DA2 & DA3 - TEMPORARY INFRASTRUCTURE		

THIS DRAWING IS THE PROPERTY OF CENTRAL QUEENSLAND POWER DEVELOPMENT CO PTY LIMITED AND NO REPRODUCTION MAY BE MADE IN WHOLE OR IN PART WITHOUT PERMISSION

CQP
CENTRAL QUEENSLAND POWER